MICROFILMED

FILED
GREENVILLE CO. S.C.
Nov 14 10 42 AM '84
DONNIE S. TANKERSLEY
R.M.C.

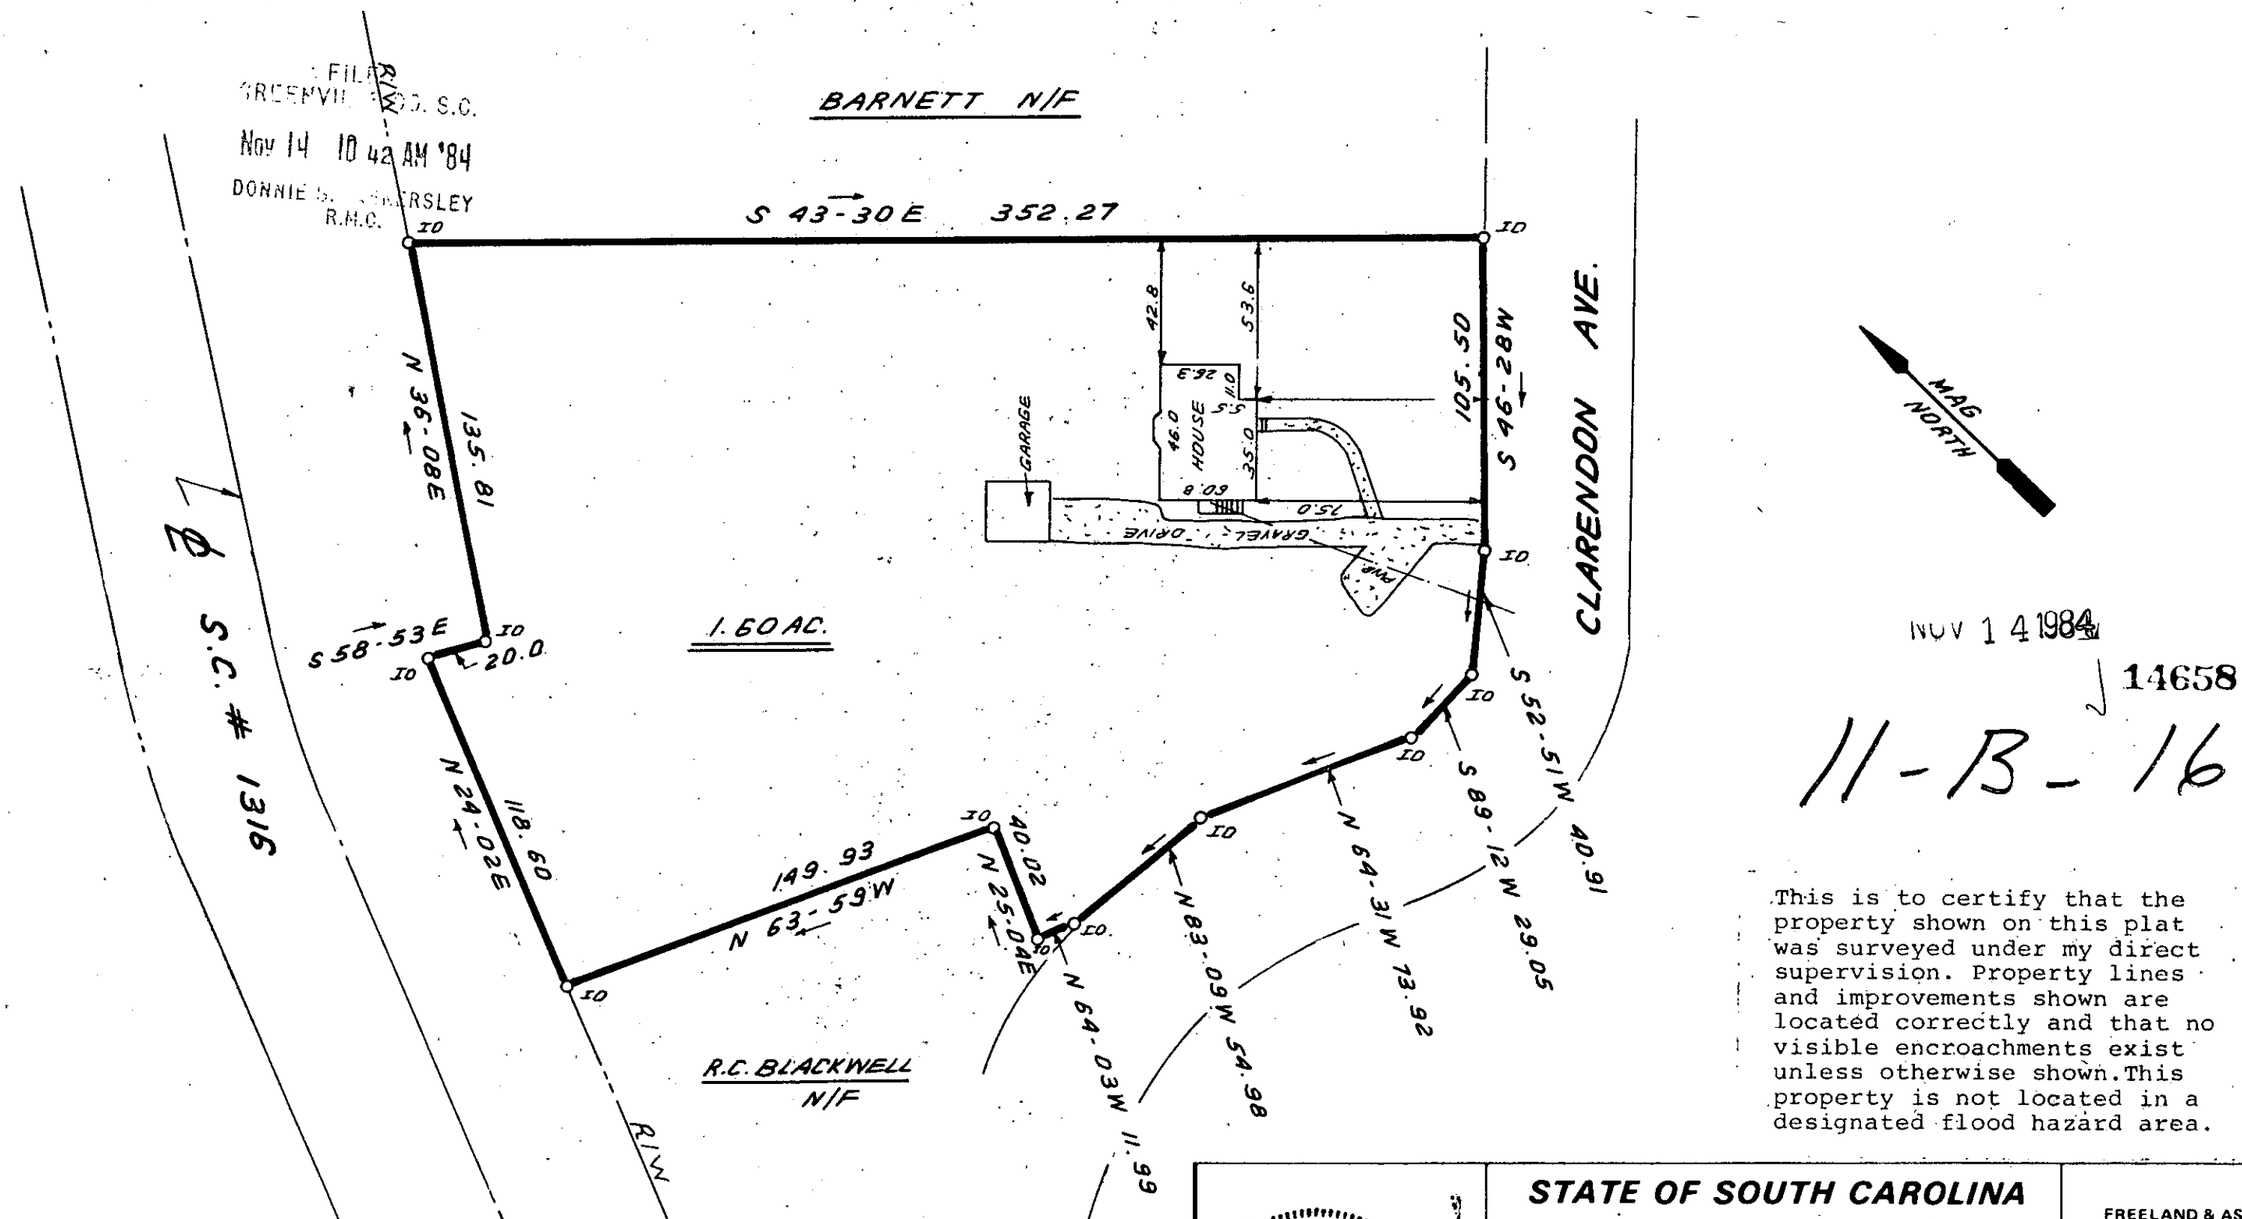

NOV 14 1984

14658

11-B-16

This is to certify that the property shown on this plat was surveyed under my direct supervision. Property lines and improvements shown are located correctly and that no visible encroachments exist unless otherwise shown. This property is not located in a designated flood hazard area.

REF. : P.B. SSS-282
D.B. 1047-719

SOUTH CAROLINA REGISTERED LAND SURVEYOR 4781 JAMES R. FREELAND
SEAL

STATE OF SOUTH CAROLINA
GREENVILLE COUNTY

PROPERTY OF
JOSEPH T. BARKSDALE, JR.
JUDITH S. BARKSDALE

3 NO14 84 5.00CT

FREELAND & ASSOCIATES
Engineers • Land Surveyors
318 WEST STONE AVENUE.
GREENVILLE, S.C.
(803) 271-4924

SURVEY	J.E.C
DRAWN	B.R.
CHECK	M.C.
SCALE	1" = 50'
DATE	11-8-84
DWG. NO.	10,586

THE PRINT MACHINE, INC.