MICROFILMED

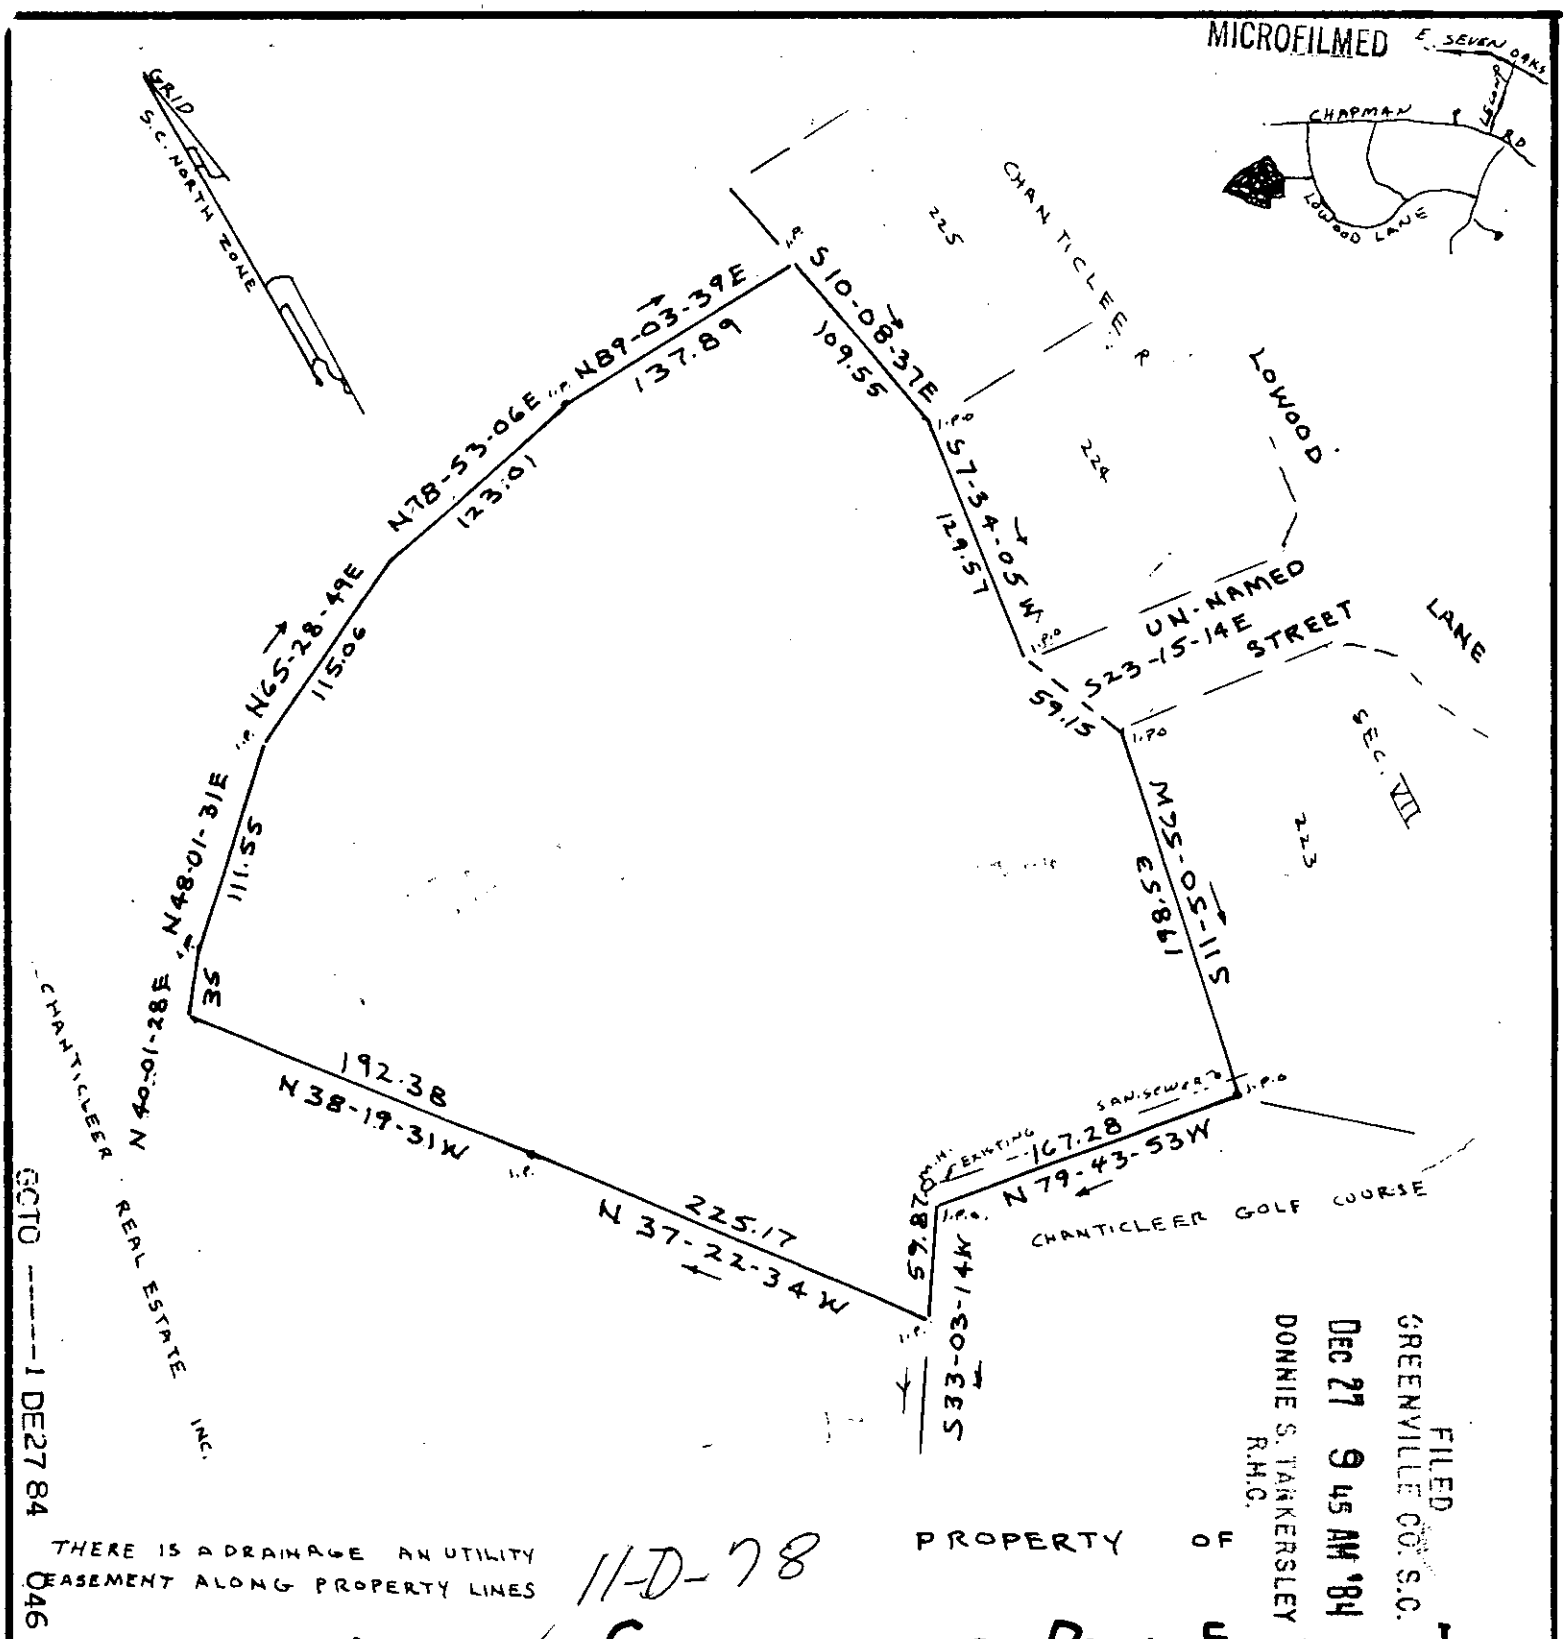

FILED
GREENVILLE CO. S.C.
DEC 27 9 45 AM '84
DONNIE S. TANKERSLEY
R.M.C.

THERE IS A DRAINAGE AN UTILITY EASEMENT ALONG PROPERTY LINES

11-D-78

PROPERTY OF

19184 ✓

CHANTICLEER REAL ESTATE INC.

NEAR GREENVILLE

GREENVILLE COUNTY S. C.

WEBB SURVEYING & MAPPING CO.

SCALE 1" = 100'

DEC. 6, 1984

100 50 0 100

CHARLES F. WEBB
REGISTERED
15777
LAND SURVEYOR
SOUTH CAROLINA

THIS PLAT FOR RECORDING

BLK. BK. REF. 100-1-PT.7

ECTO ------1 DE27 84

046