MICROFILMED

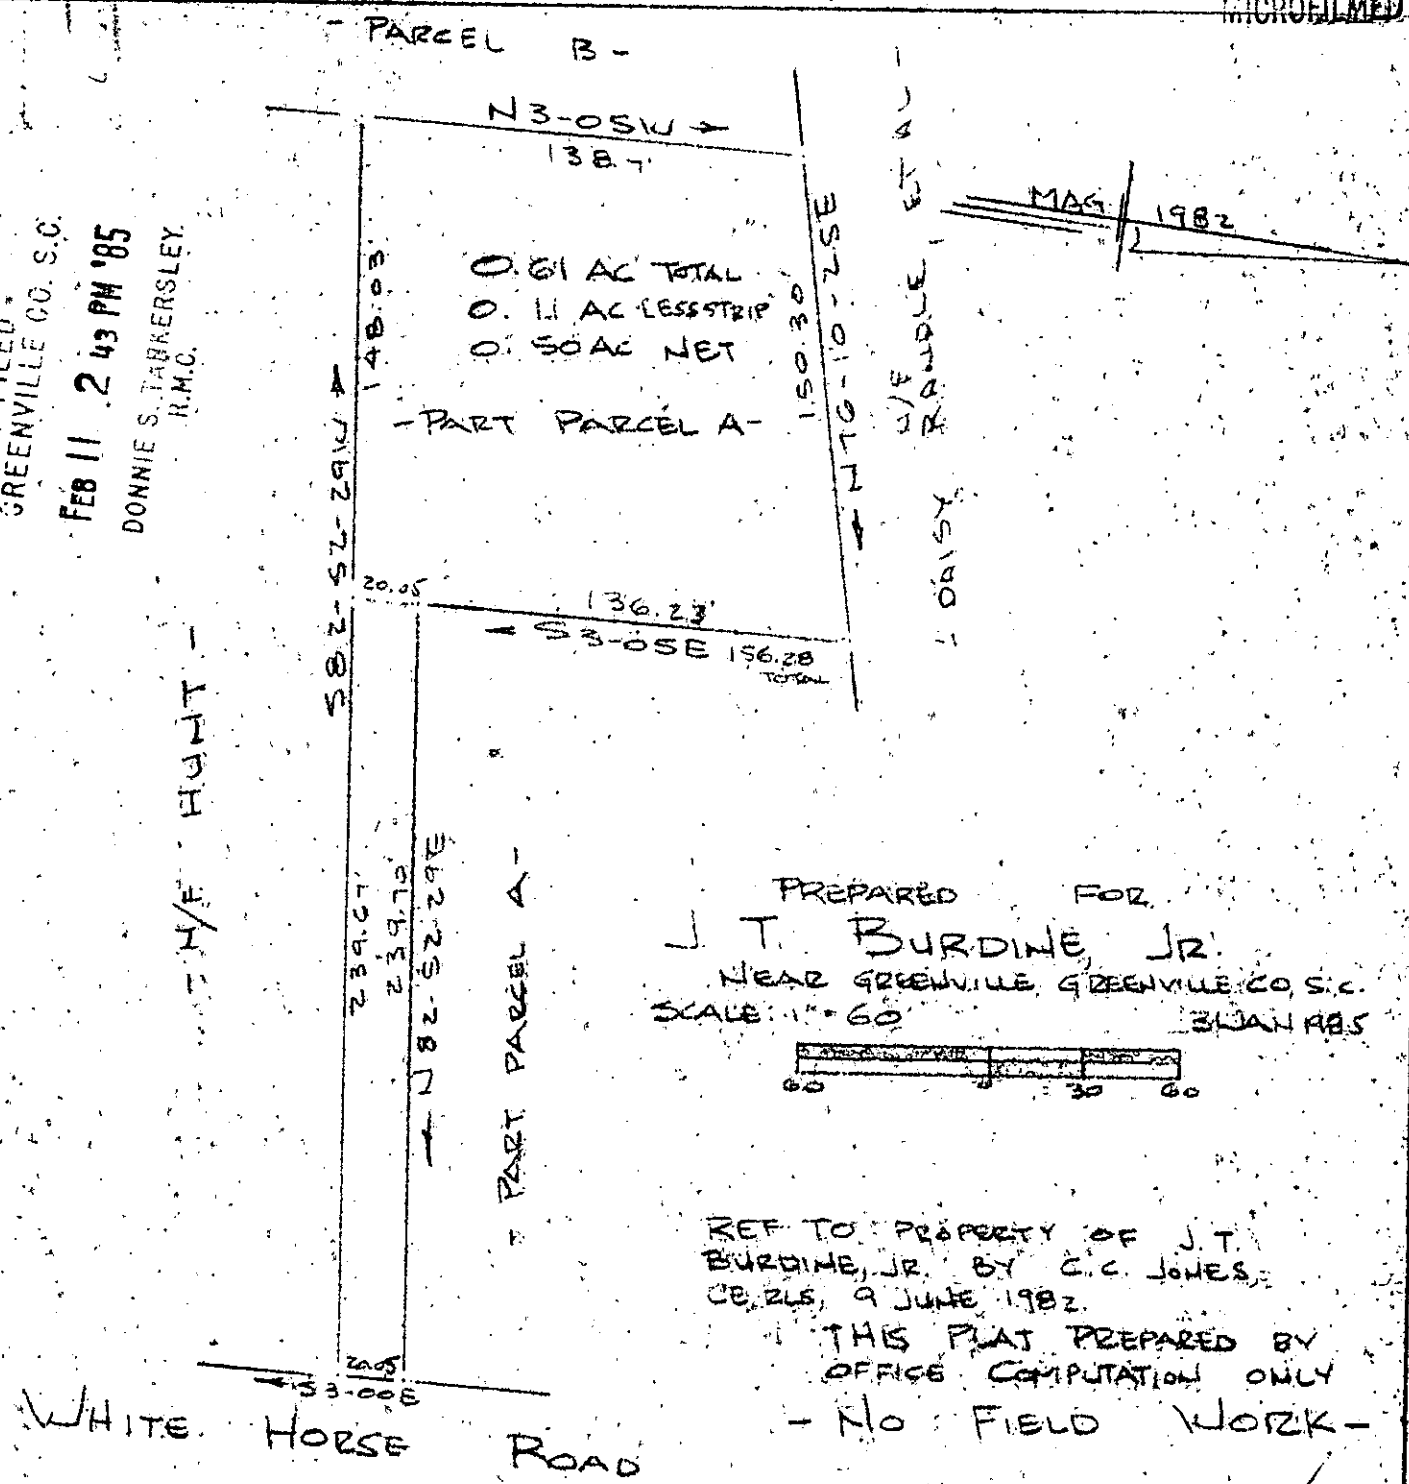

FILED
GREENVILLE CO. S.C.
FEB 11 2 43 PM '85
DONNIE S. TANKERSLEY
R.M.C.

PREPARED FOR
J. T. BURDINE, JR.
NEAR GREENVILLE, GREENVILLE CO, S.C.
SCALE: 1" = 60'
3 JAN 1985

60 0 30 60

REF TO PROPERTY OF J. T. BURDINE, JR. BY C. C. JONES, CE, RLS, 9 JUNE 1982.
THIS PLAT PREPARED BY OFFICE COMPUTATION ONLY
- NO FIELD WORK -

2 FE11 85 141

23674

FEB 11 1985

11-H-36

R. B. Bruce

Recordable Plat

R. B. BRUCE SC RLS # 1952

CAROLINA SURVEYING CO
112 MANLY ST
GREENVILLE S.C.

3.00CI

N/B

B4.5-1-PT15