FILED
Guilford Co., N.C.
Aug 20 3:00 PM '85
BONNIE S. TANKERSLEY
R.M.C.

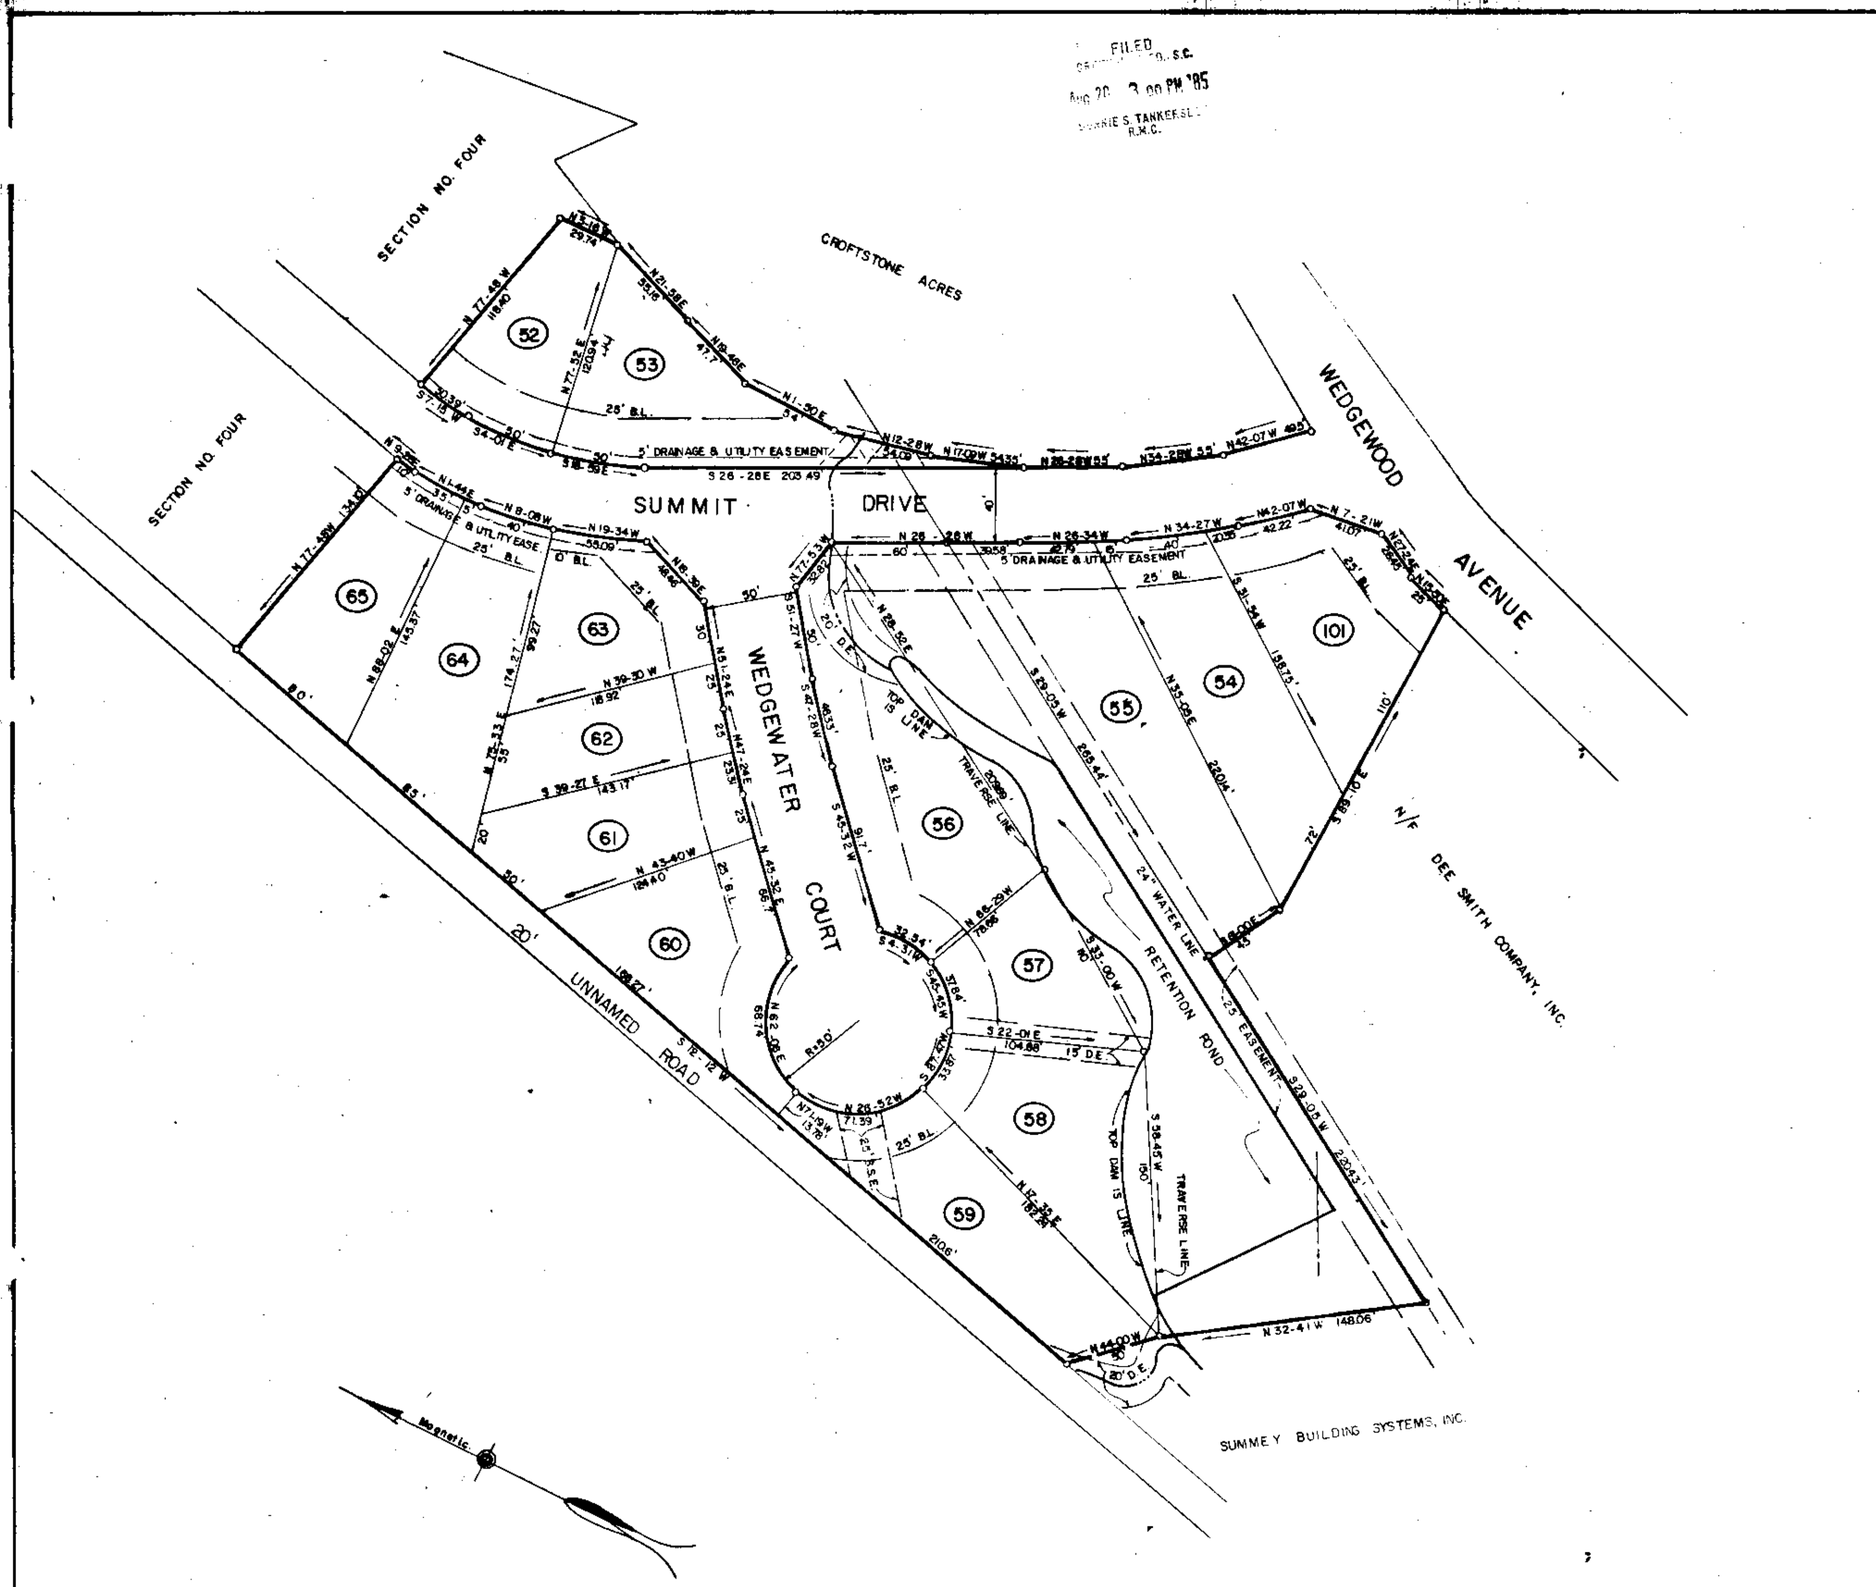

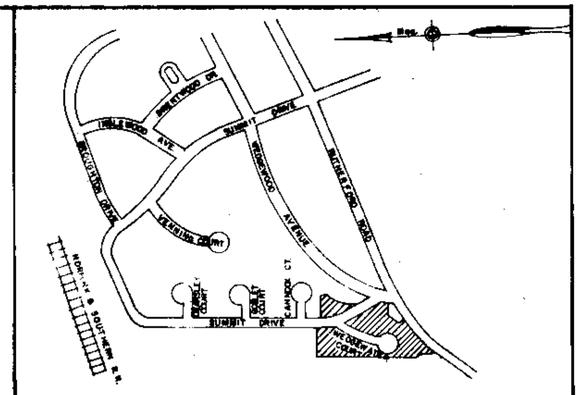

LOCATION MAP NOT TO SCALE

FINAL PLAT

CERTIFICATE OF OWNERSHIP AND DEDICATION

7 1 85 Signed Phillip A. Helms

Signed

Signed

CERTIFICATE OF ACCURACY

I, R.W. DALTON

7-1-85 R.W. Dalton

Registration No. 916

CERTIFICATE OF APPROVAL FOR RECORDING

7-1-85 Joseph C. Little

REVISED
8/20/1985 FILE NUMBER
DATE
John H. Dillingham Jr.
85-157

SECTION NO. FIVE

CROFTSTONE COMMONS

SUMMEY BUILDING SYSTEMS, INC. — OWNER
DALTON & NEVES CO., INC. — ENGINEERS

NO. OF ACRES 4.1506 MILES OF NEW ROAD 0.152

NO. OF LOTS 15 DATE JULY, 1985

ZONED R-6

SCALE: 1" = 50'

50 0 50 100

11 I-79

5959

PLAT REVISED AUGUST, 1985
RECORDED 7-2-85 IN R.M.C. OFFICE PLAT BOOK 11-I, PAGE 55
15' REAR SETBACK
5' DRAINAGE & UTILITY EASEMENT
ALL REAR & SIDE LOT LINES
IRON PINS AT ALL CORNERS
BLOCK BOOK SHEET 183.2

Plat Filed This 20th day of Aug 1985
And Recorded in V.M. 11-I Page 79 at 3:00 P.M.
Bonnie S. Tankersley
Register Mapping Specialist R.M.C. $.22

APPROVED BY CITY ENGINEER E.A. Fogle 7/1/85