MICROFILMED

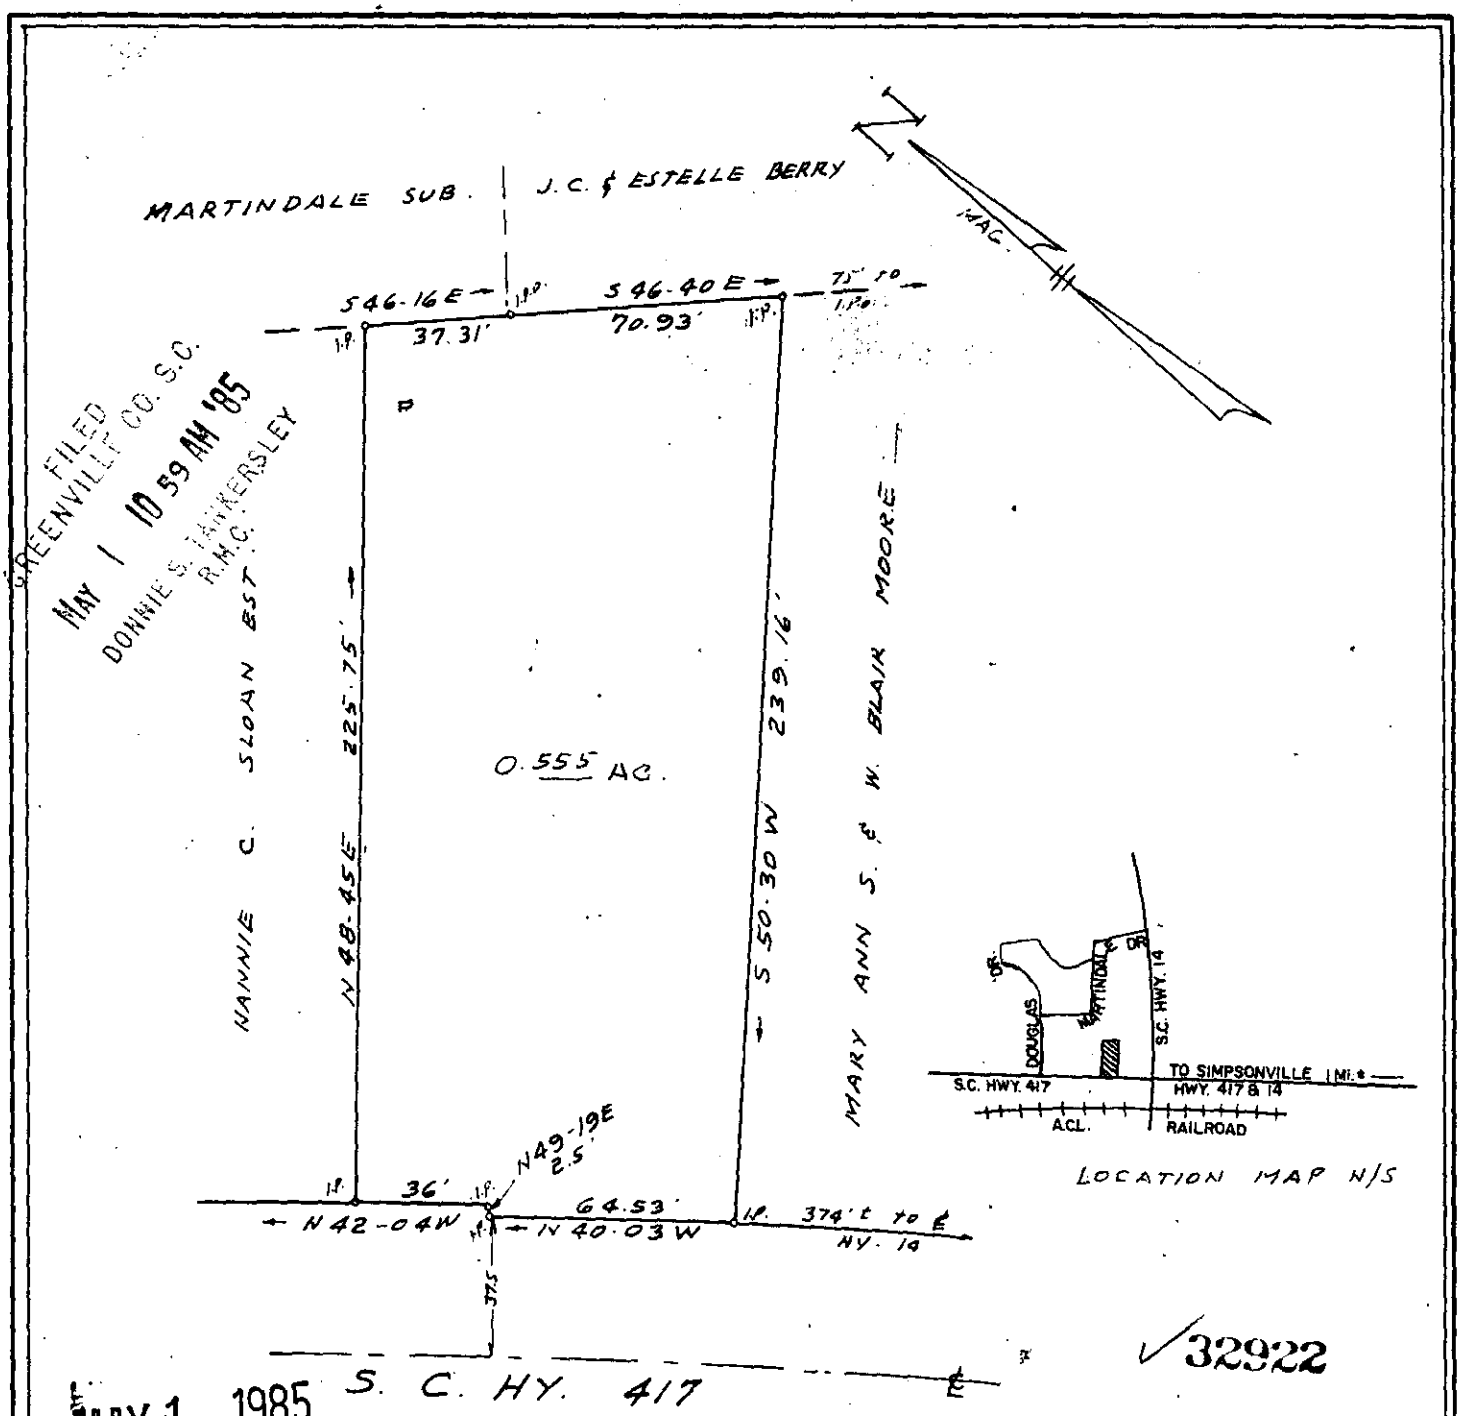

FILED
GREENVILLE CO. S.C.
MAY 1 10 59 AM '85
DONNIE S. TANKERSLEY
R.M.C.

✓32922

MAY 1 1985

11M-87

SURVEY FOR

NANNIE C. SLOAN EST.

NEAR SIMPSONVILLE - GREENVILLE CO. S.C.

SCALE 1" = 50' DEC. 18, 1981

"I CERTIFY THAT THE RATIO OF PRECISION OF THE FIELD SURVEY IS 1/10,000 AND AREA COMPUTED BY D.M.D. METHOD."

REGISTERED NO. 1347 LAND SURVEYOR NORTH CAROLINA

C. O. Riddle RLS #1347 Greenville, S.C.

F.B.—E-81

3.00 8 11B01

7-87