FILED
GREENVILLE CO., S.C.
AUG 5 2 14 PM '85
DONNIE S. TANKERSLEY
R.M.C.

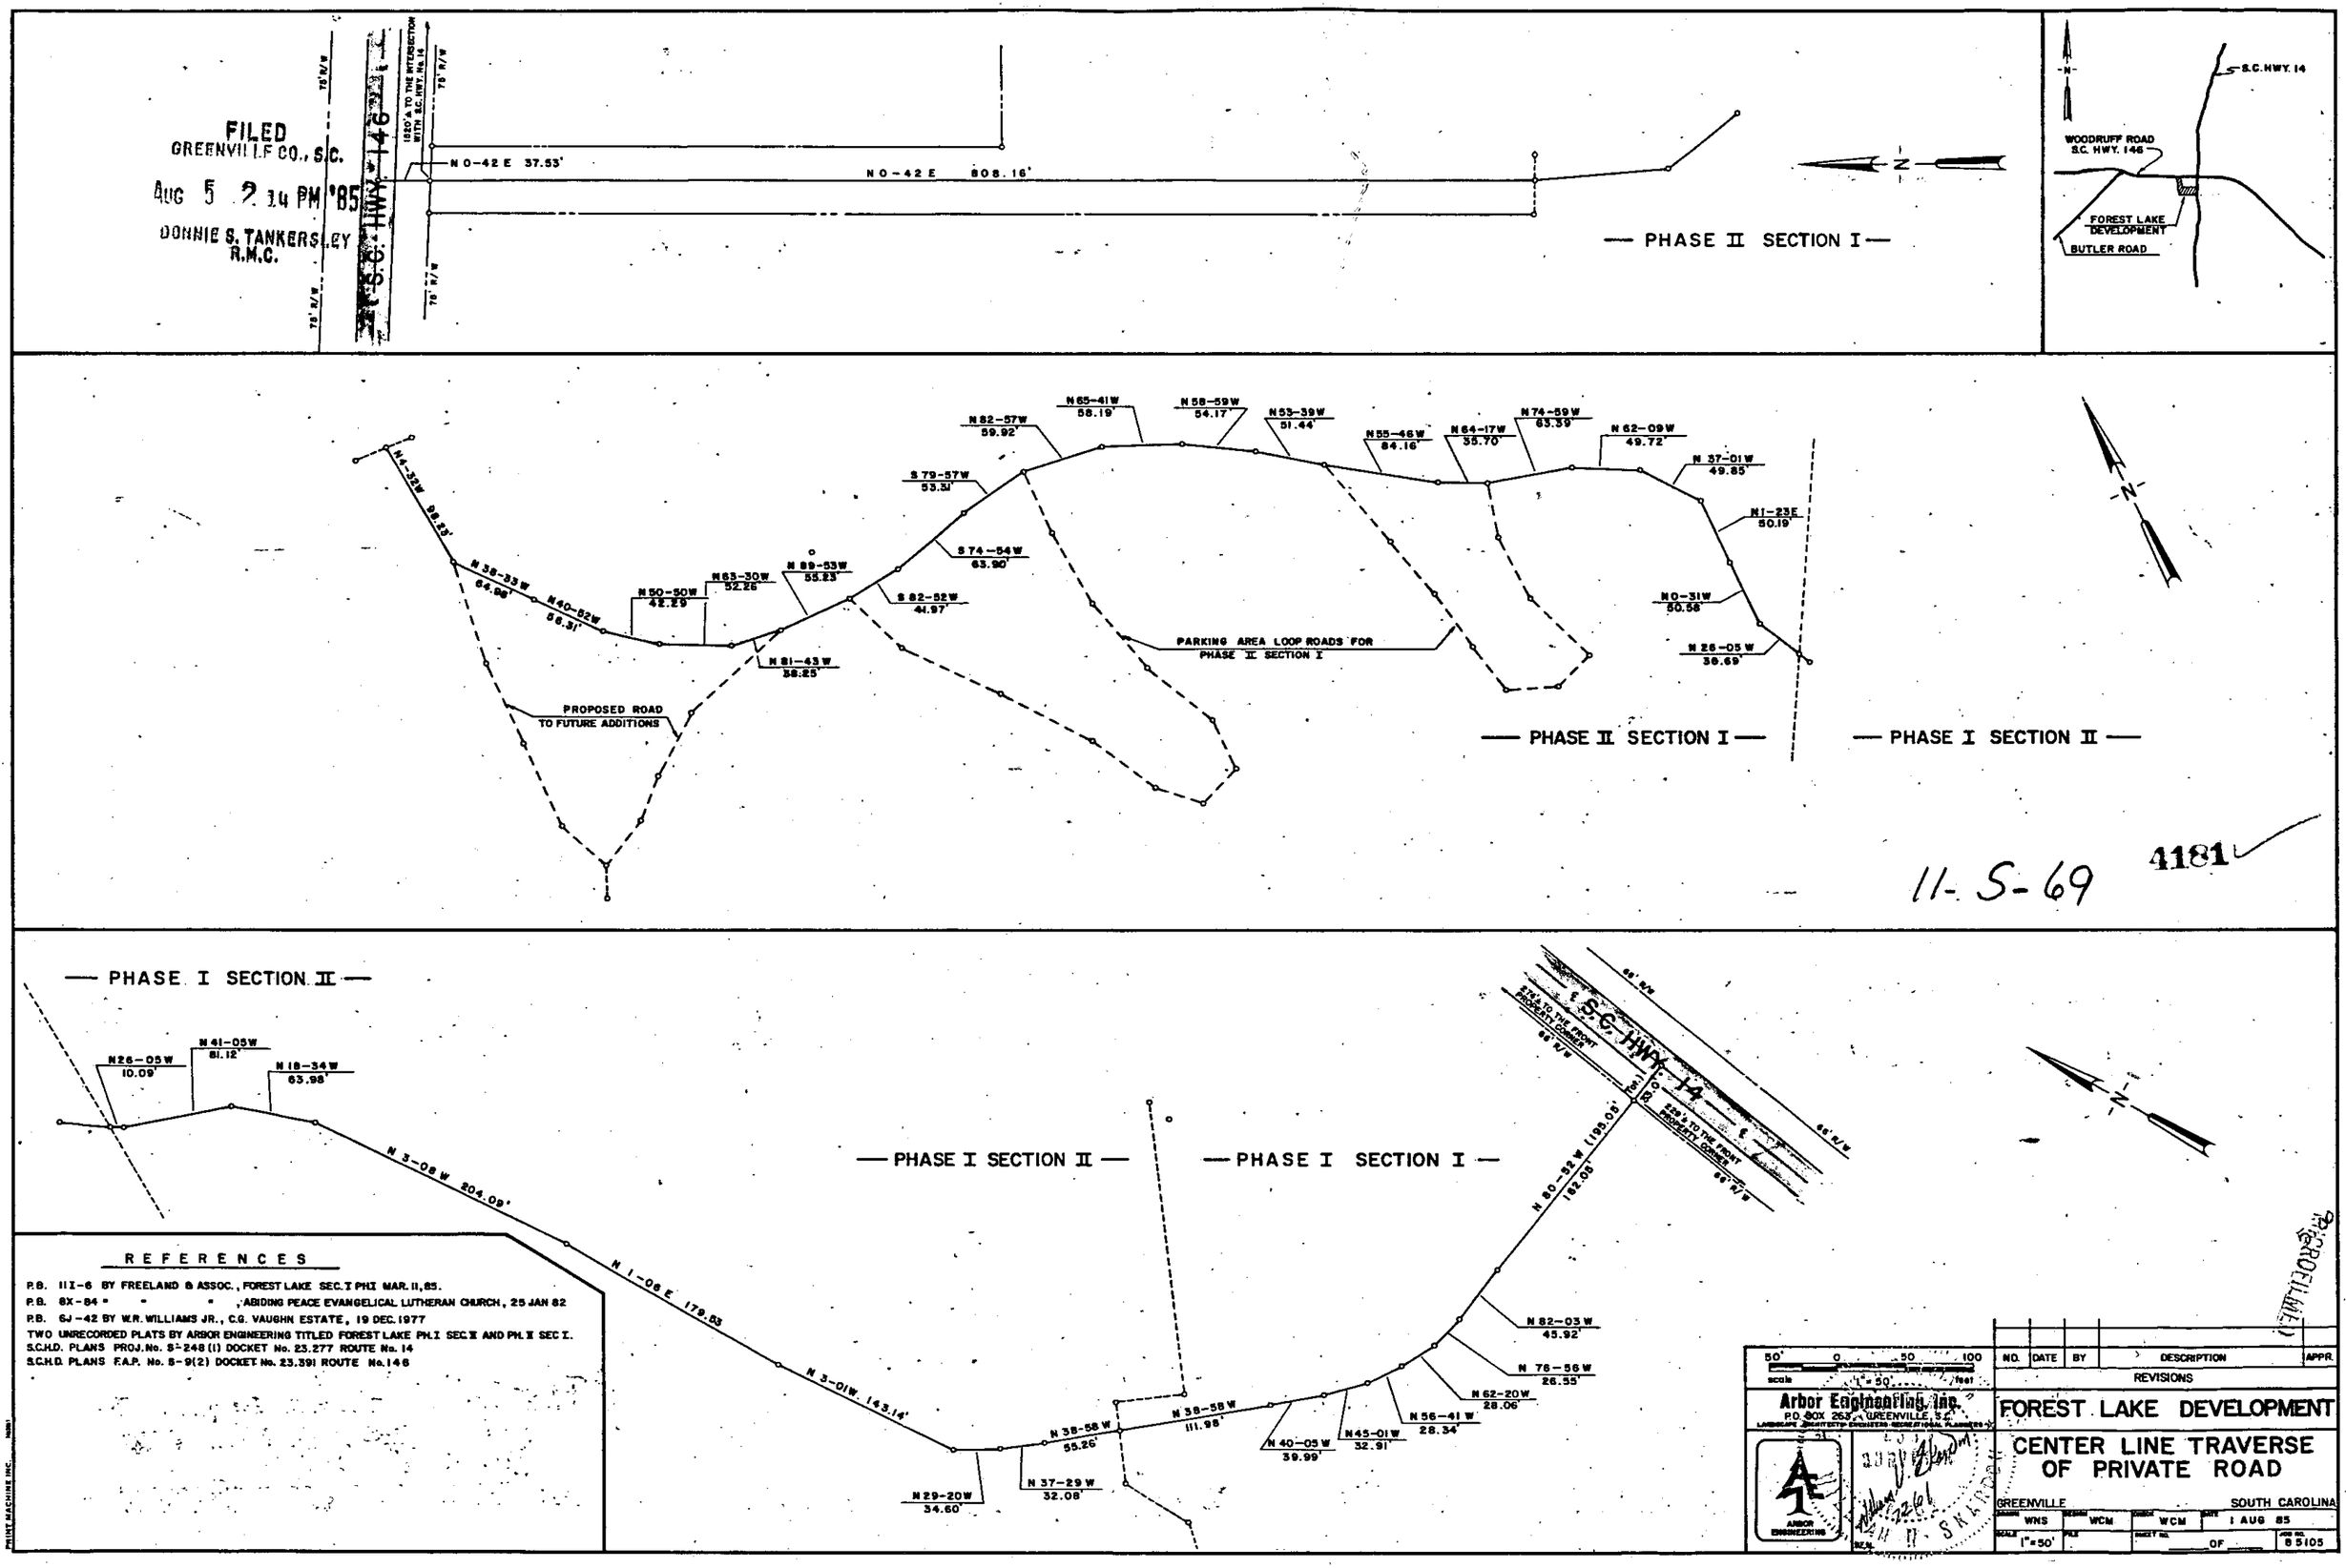

11-5-69

4181

RECORDED