MICROFILMED

THIS PLAT IS NOT A SUBDIVISION AS DEFINED BY THE GREENVILLE COUNTY SUBDIVISION REGULATIONS.

8/1/1985 John H. Williams, Jr.
Chairman, Secretary, or Director of Planning,
Greenville County Planning Commission

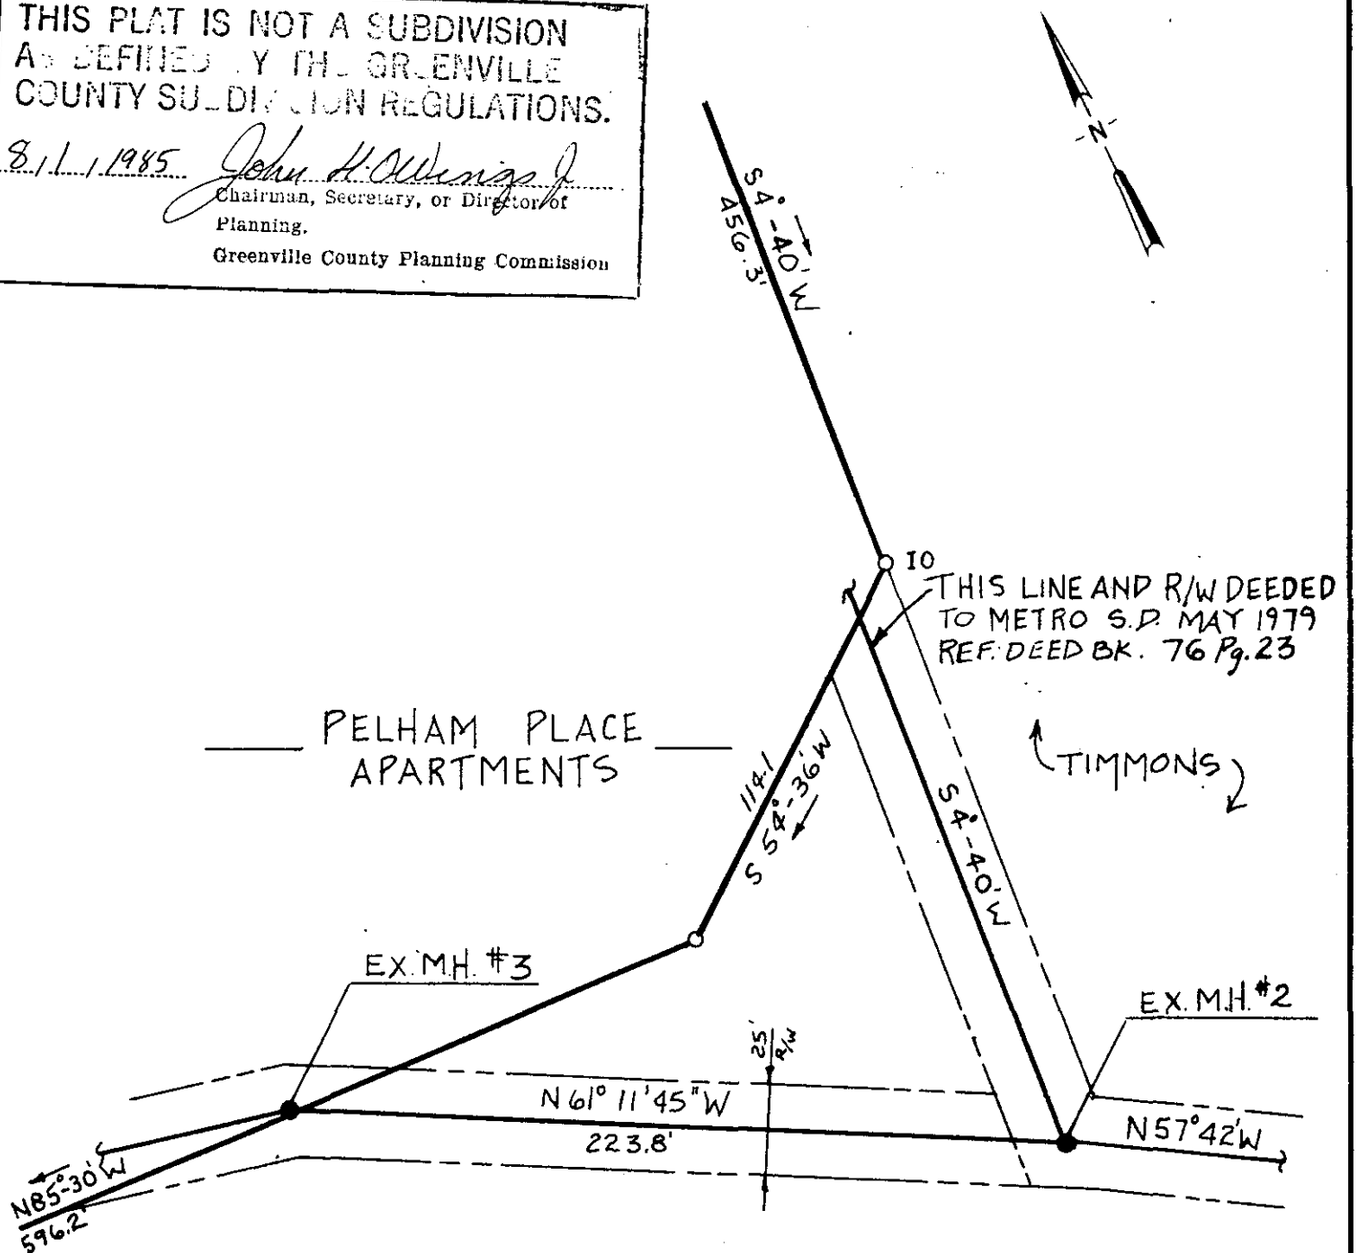

CFS

FILED
GREENVILLE CO., S.C.
AUG 1 11 28 AM '85
DONNIE S. TANKERSLEY
R.M.C.

11-4-4

PRINTED
APR 2 1985

3820

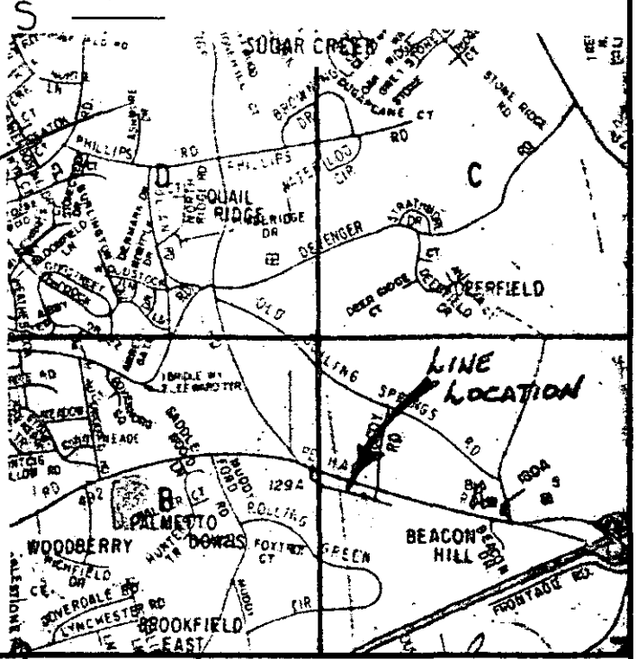

ENWRIGHT ASSOCIATES

AUG 1 1985

SOUTH CAROLINA REGISTERED LAND SURVEYOR

4032
SURVEYOR'S SIGNATURE S.C. REG. NO.

REV.	DATE	BY	DESCRIPTION	APP.
1	7/28/85	TMA	ISSUED FOR REVIEW	

REVISION

SANITARY SEWER LINE EASEMENT FOR
CFS PROPERTIES
GREENVILLE CO. SOUTH CAROLINA

SEAL

enwright associates, inc.
engineers planners surveyors
GREENVILLE, SOUTH CAROLINA

DRAWN	DESIGN	CHECK	FILE	RETIRED
RAS				
7-26-85 DATE	1"=50' SCALE	MDC-SSC DWG. NO.		

ENGINEERING REPROGRAPHICS 84272 PC4-2 5-74 •

(S)