MICROFILMED 233/48,49

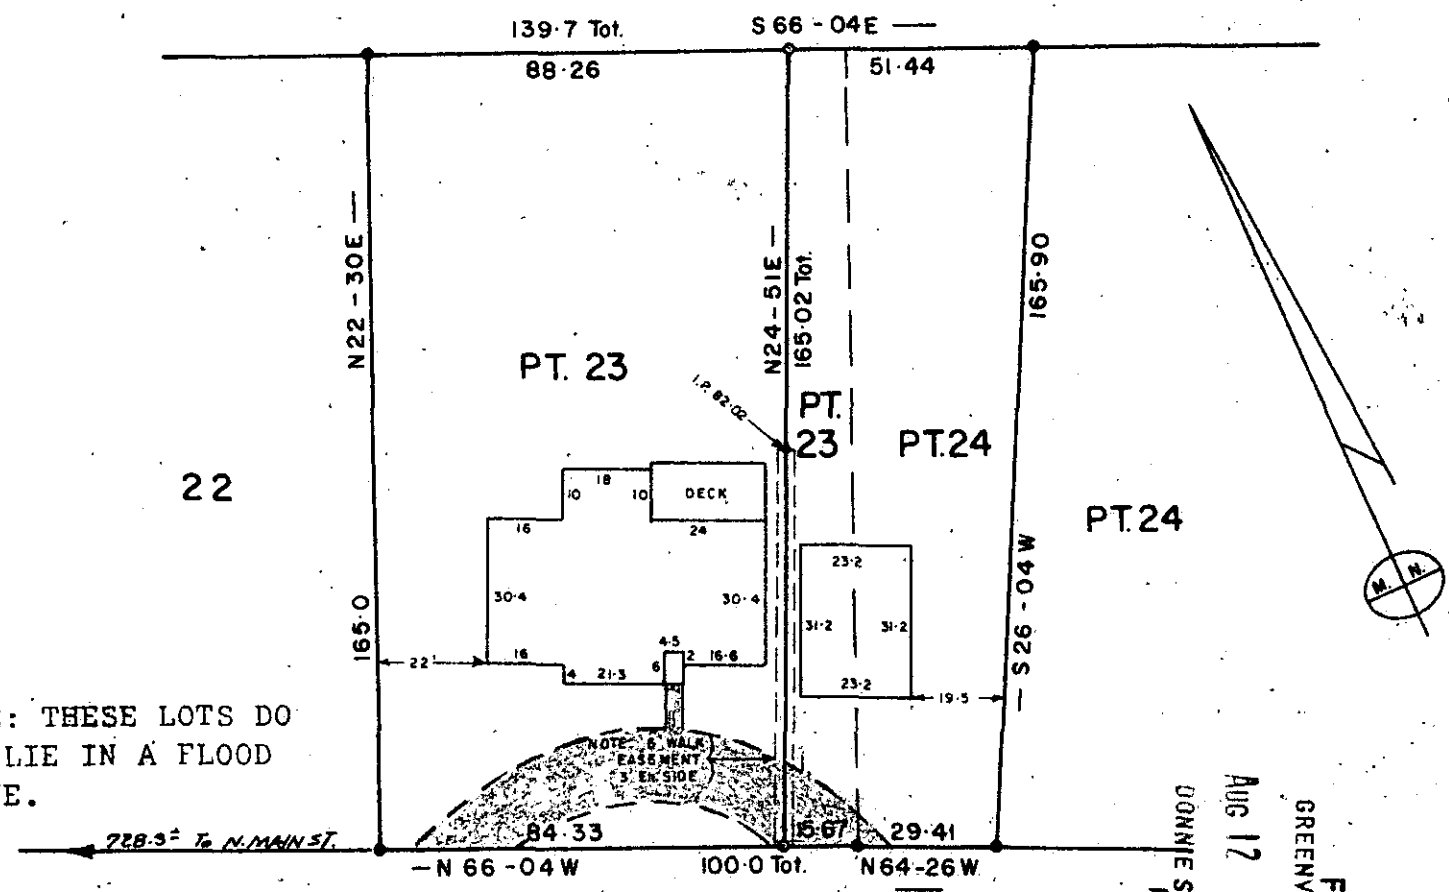

NOTE: THESE LOTS DO NOT LIE IN A FLOOD PLANE.

MONTCLAIR (FAIRVIEW) AVE.

FILED
GREENVILLE CO., S.C.
AUG 12 10 47 AM '85
DONNIE S. TANKERSLEY
R.M.C.

NOTE: Major portion of lot 23 has an egress & ingress easement across remaining portion of lot 23 & part of lot 24.

THIS PLAT IS NOT A SUBDIVISION AS DEFINED BY THE GREENVILLE ~~COUNTY~~ CITY SUBDIVISION REGULATIONS.
8 Aug 1985
John H. Dewing Jr.
Chairman, Secretary, or Director of Planning.
Greenville County Planning Commission

REVISION OF
LOT 23 & PT. 24
HIGHLAND TERRACE

GREENVILLE, S. C.

JAN. 2, 1985 SCALE 1" = 40'

0 50 100

SOUTH CAROLINA
REGISTERED PROFFESSIONAL ENGINEER AND LAND SURVEYOR
1144
CLIFFORD C. JONES

AUG 12 1985

4966

CLIFFORD C. JONES
REGISTERED
ENGINEER
SOUTH CAROLINA

11-4-51

JONES ENGINEERING SERVICE 1006 E. PERRY RD. 29609