FILED
GREENVILLE CO. S.C.
JUL 8 9 31 AM '86
DONNIE S. TANKERSLEY
R.M.C.

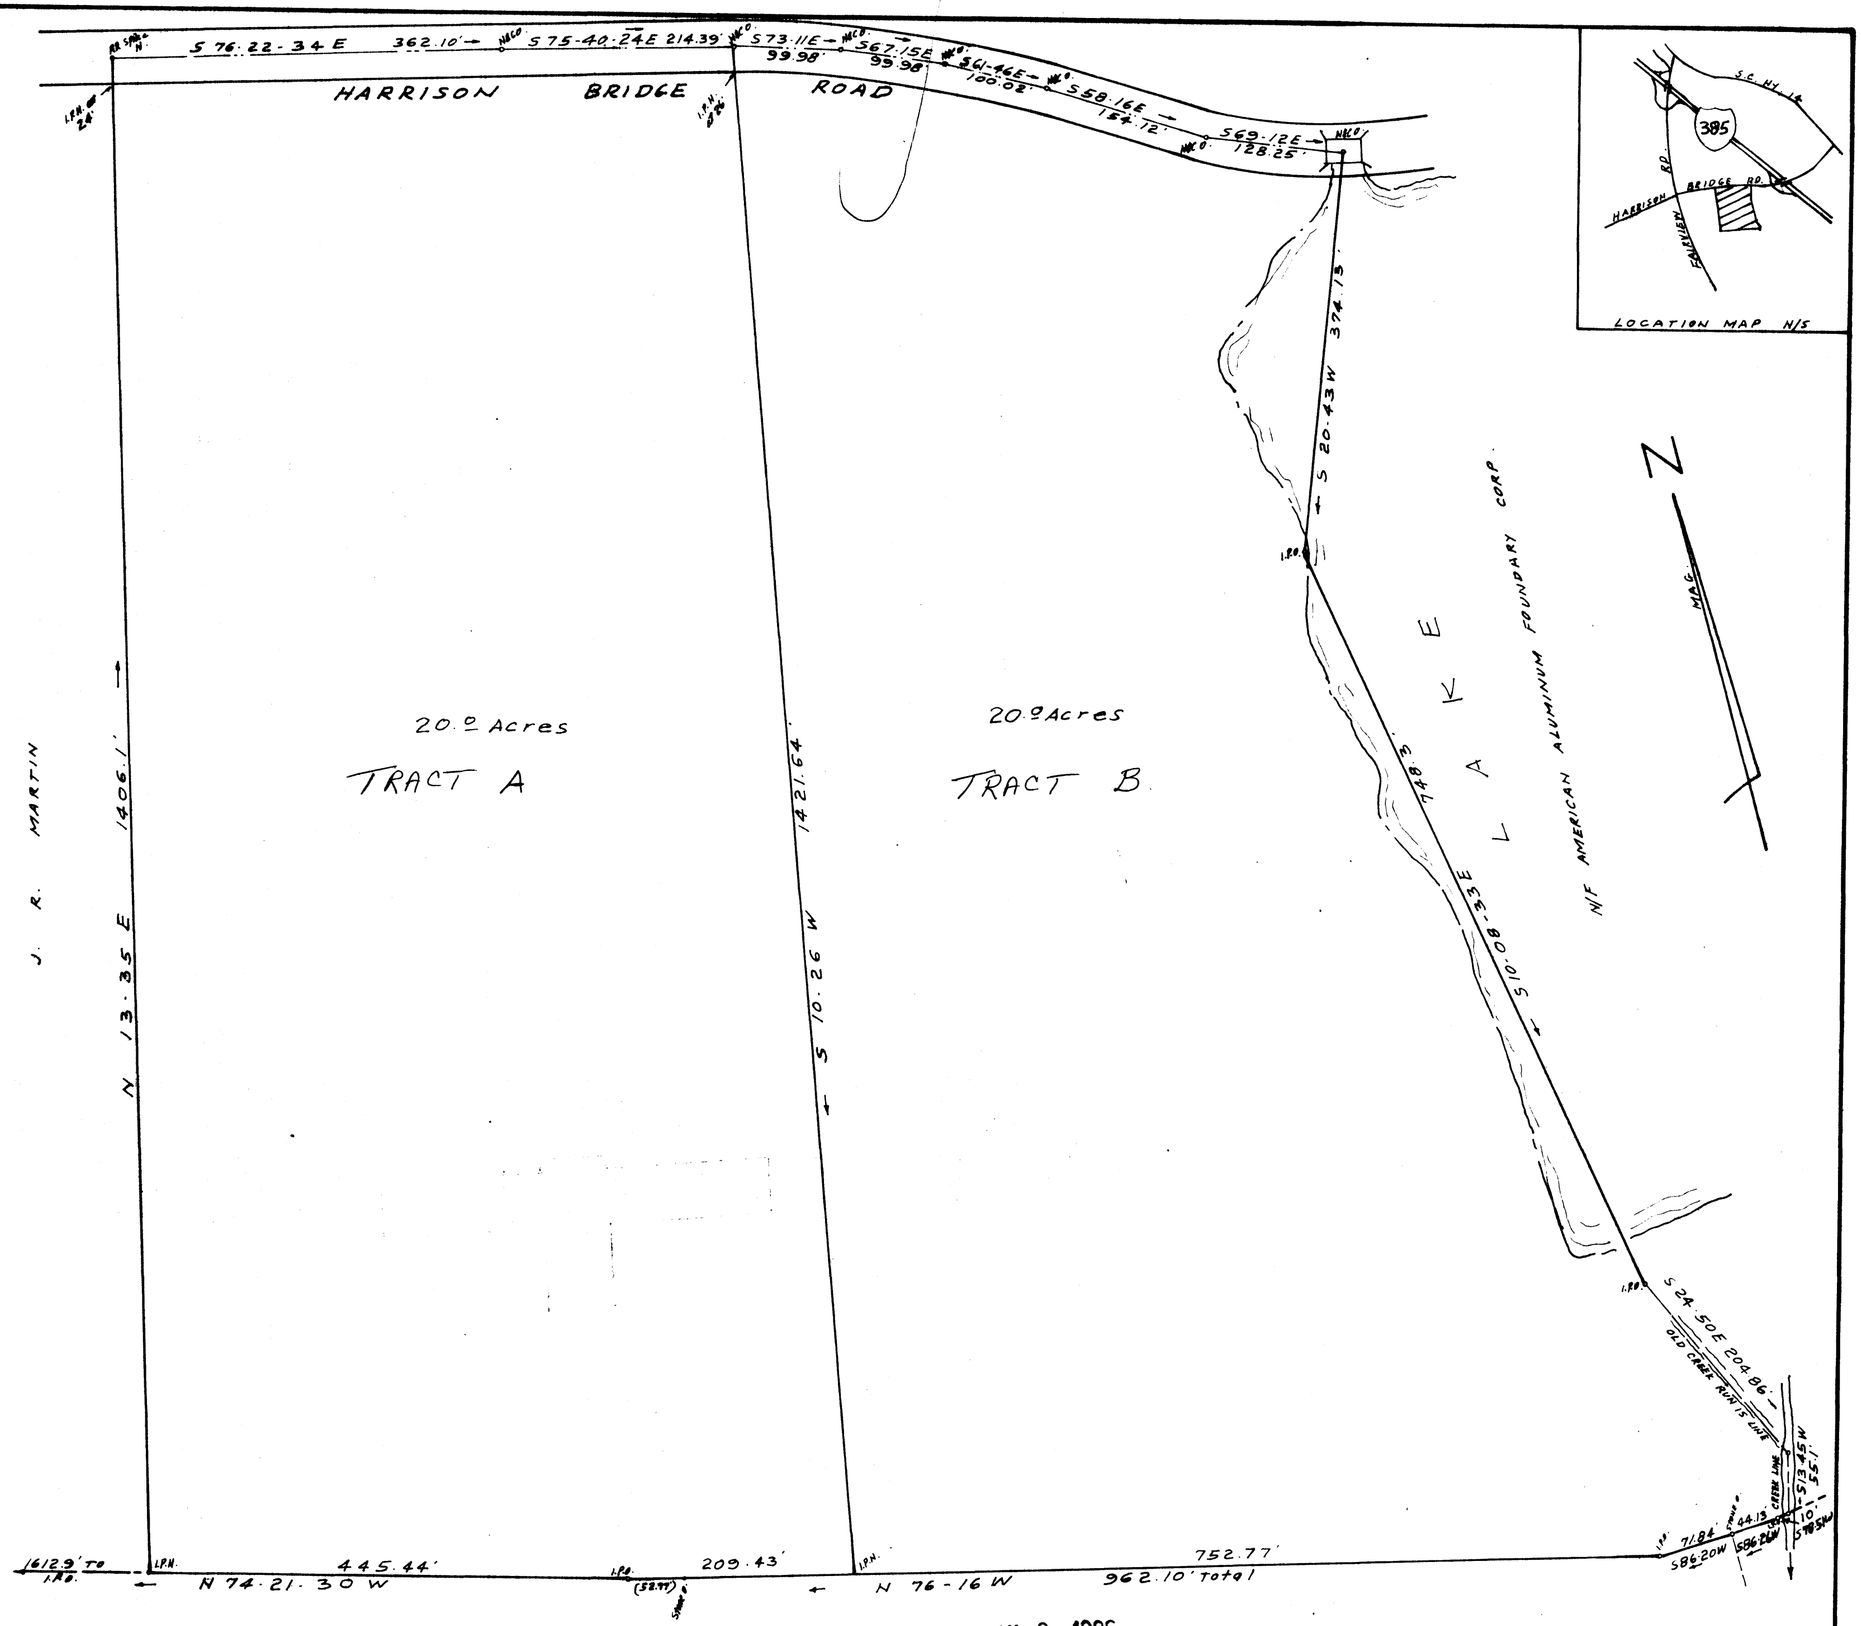

JUL 8 1986

12-P-90

SURVEY FOR
CORNERSTONE BAPTIST CHURCH
NEAR SIMPSONVILLE - GREENVILLE CO. S.C.
SCALE 1" = 100'
JUNE 25, 1986

993

I CERTIFY THAT THE RATIO OF PRECISION OF THE FIELD SURVEY IS 1/7500 AND AREA WAS COMPUTED BY DMD METHOD.

C.O. Riddle
RLS # 1347
C.O. RIDDLE SURVEYING CO. 718 Lowndes Hill Rd. Greenville, S.C.

F.B. E-86

GCTO ----- 1 JL.8 86 129 - 5.00CD

MICROFILMED