MICROFILMED

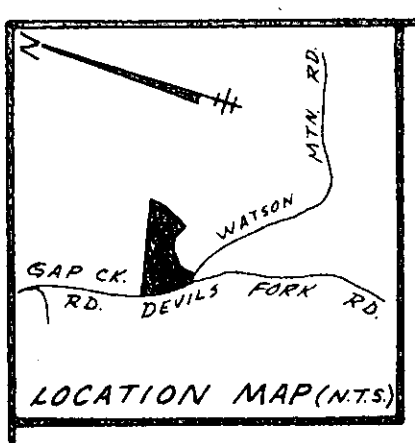

FILED
GREENVILLE CO. S.C.
JUN 19 2 46 PM '86
DONNIE S. TANKERSLEY
R.M.C.

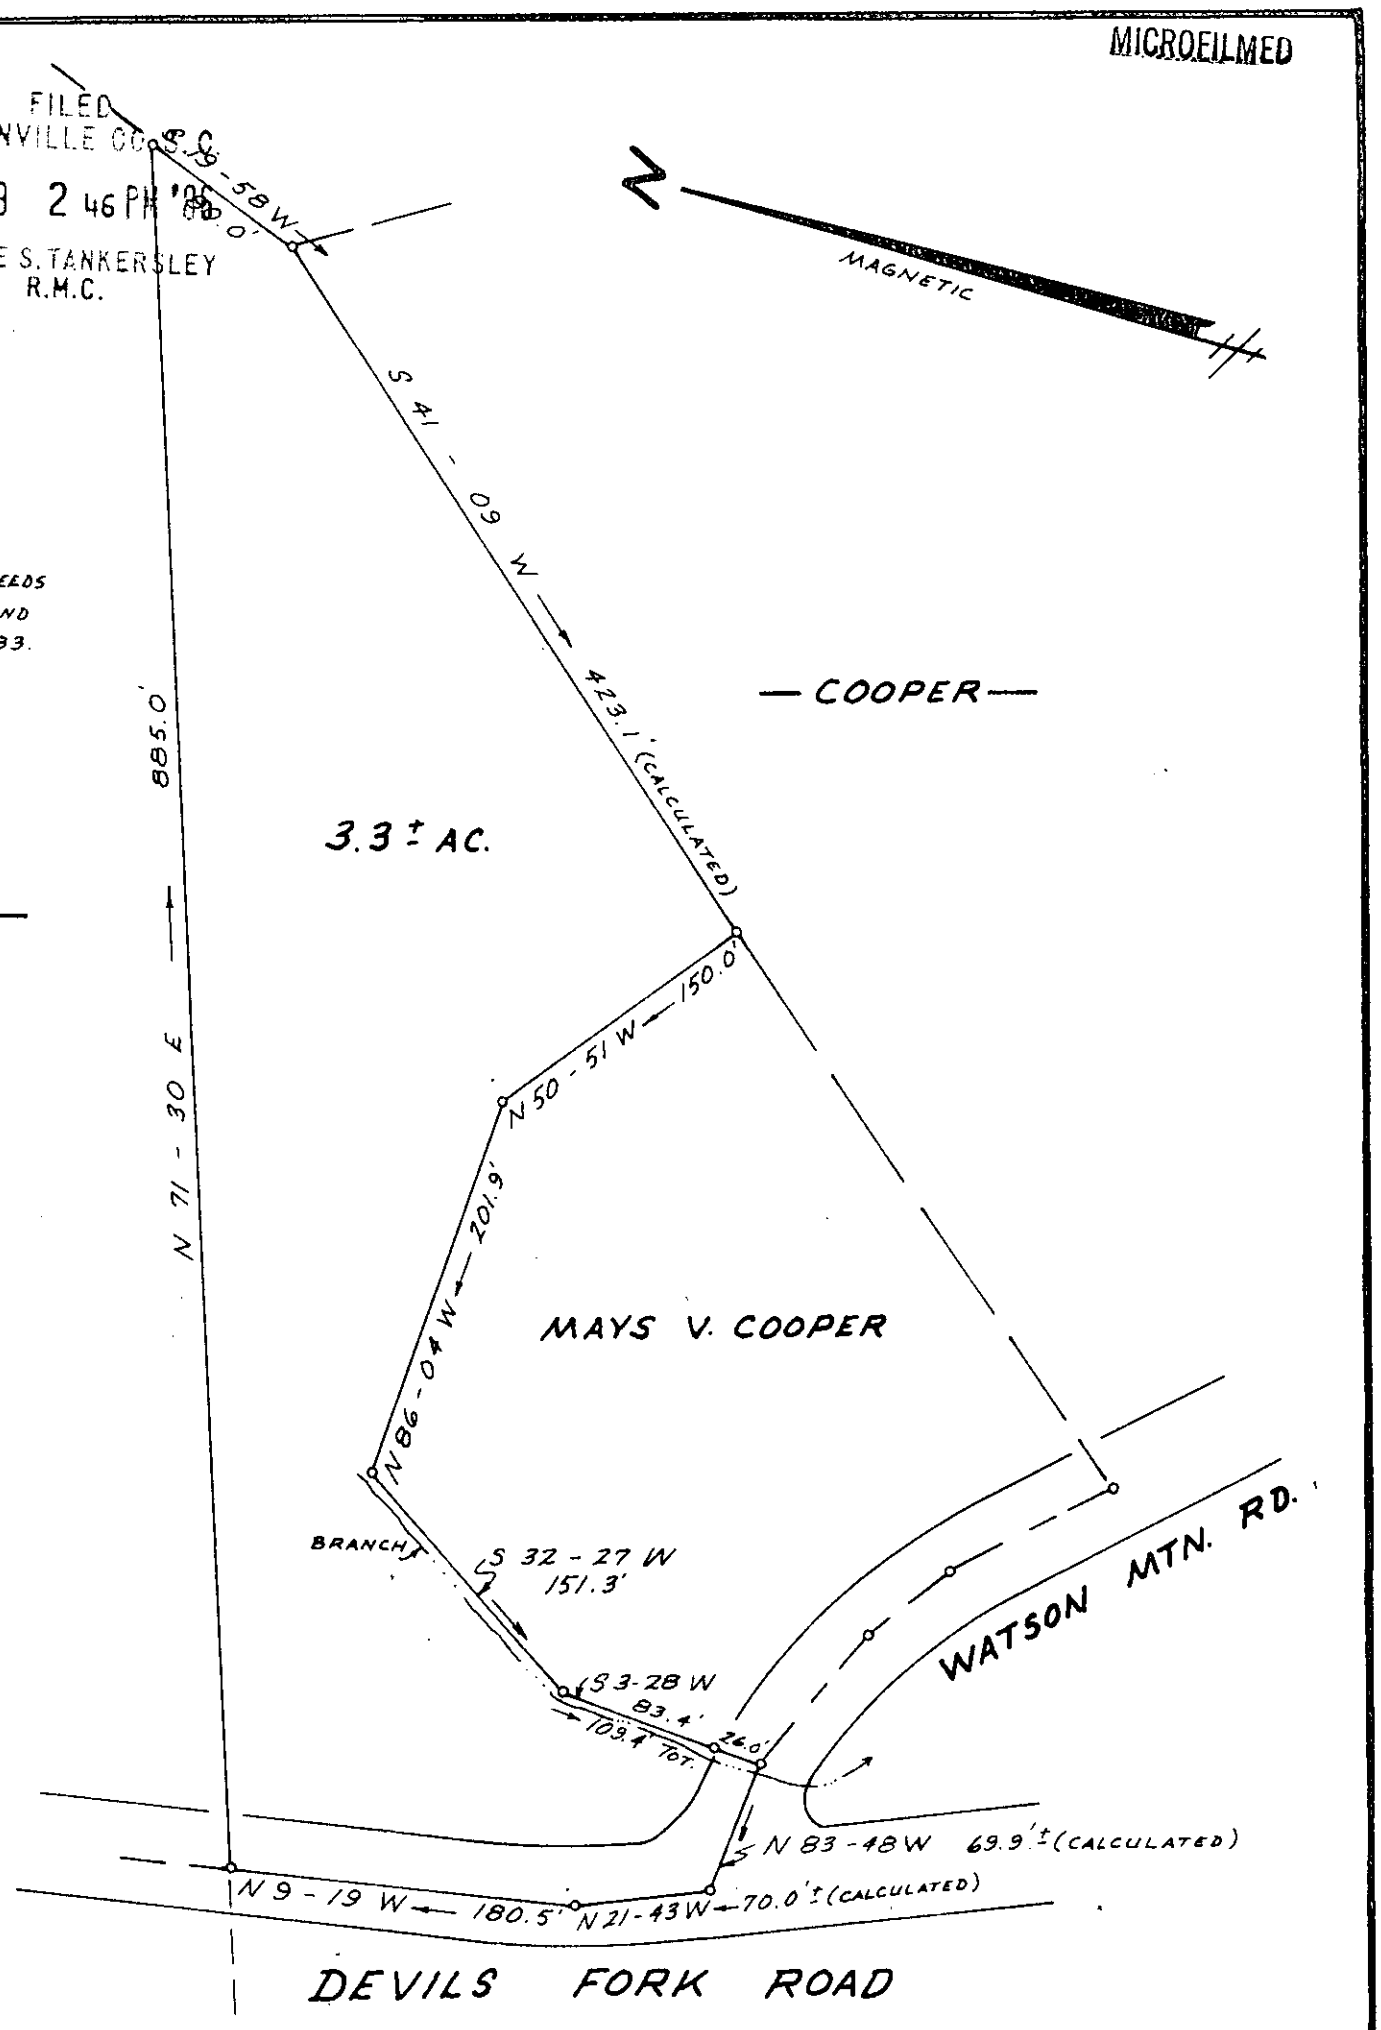

NOTE: NOT A FIELD SURVEY.
COMPILED FROM OLD PLATS AND DEEDS
REF. PLAT BOOK 4Y - PG. 50 AND
SURVEY BY ME, DEC 19, 1983.

Greer
~~TANKERSLEY~~

FILED
JUN 19 1986
Donnie S. Tankersley
RMC

42709

COMPILED PLAT

12-U-52

FOR

MAYS V. COOPER

JUN 19 1986

NEAR RIVER FALLS GREENVILLE COUNTY
SOUTH CAROLINA

MAY 6, 1986

I Hereby Certify That The Ratio Of Precision Of The Field Survey Is N/A As Shown Hereon And The Area Was Determined By Computer.

Jeffery M. Plumblee
LAND SURVEYOR
P.L.S. # 7881

100 100 200

JEFFERY M. PLUMBLEE, INC.
LAND SURVEYING

P. O. BOX 788
TRAVELERS REST, S. C. 29690 (803) 834-4426

670.2 - 1 - PT. 11 F.B. 9, 21

GCTO -----2 JN19 86 564