MICROFILMED

FILED
GREENVILLE CO. S. C.
JUL 8 11 31 AM '86
DONNIE S. TANKERSLEY
R.M.C.

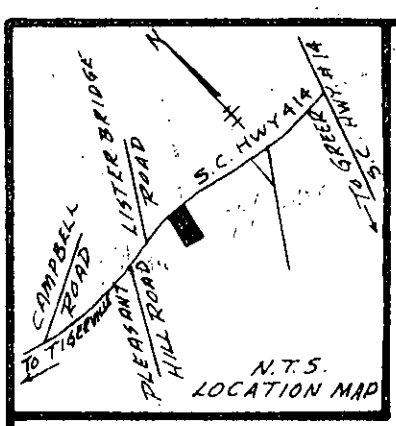

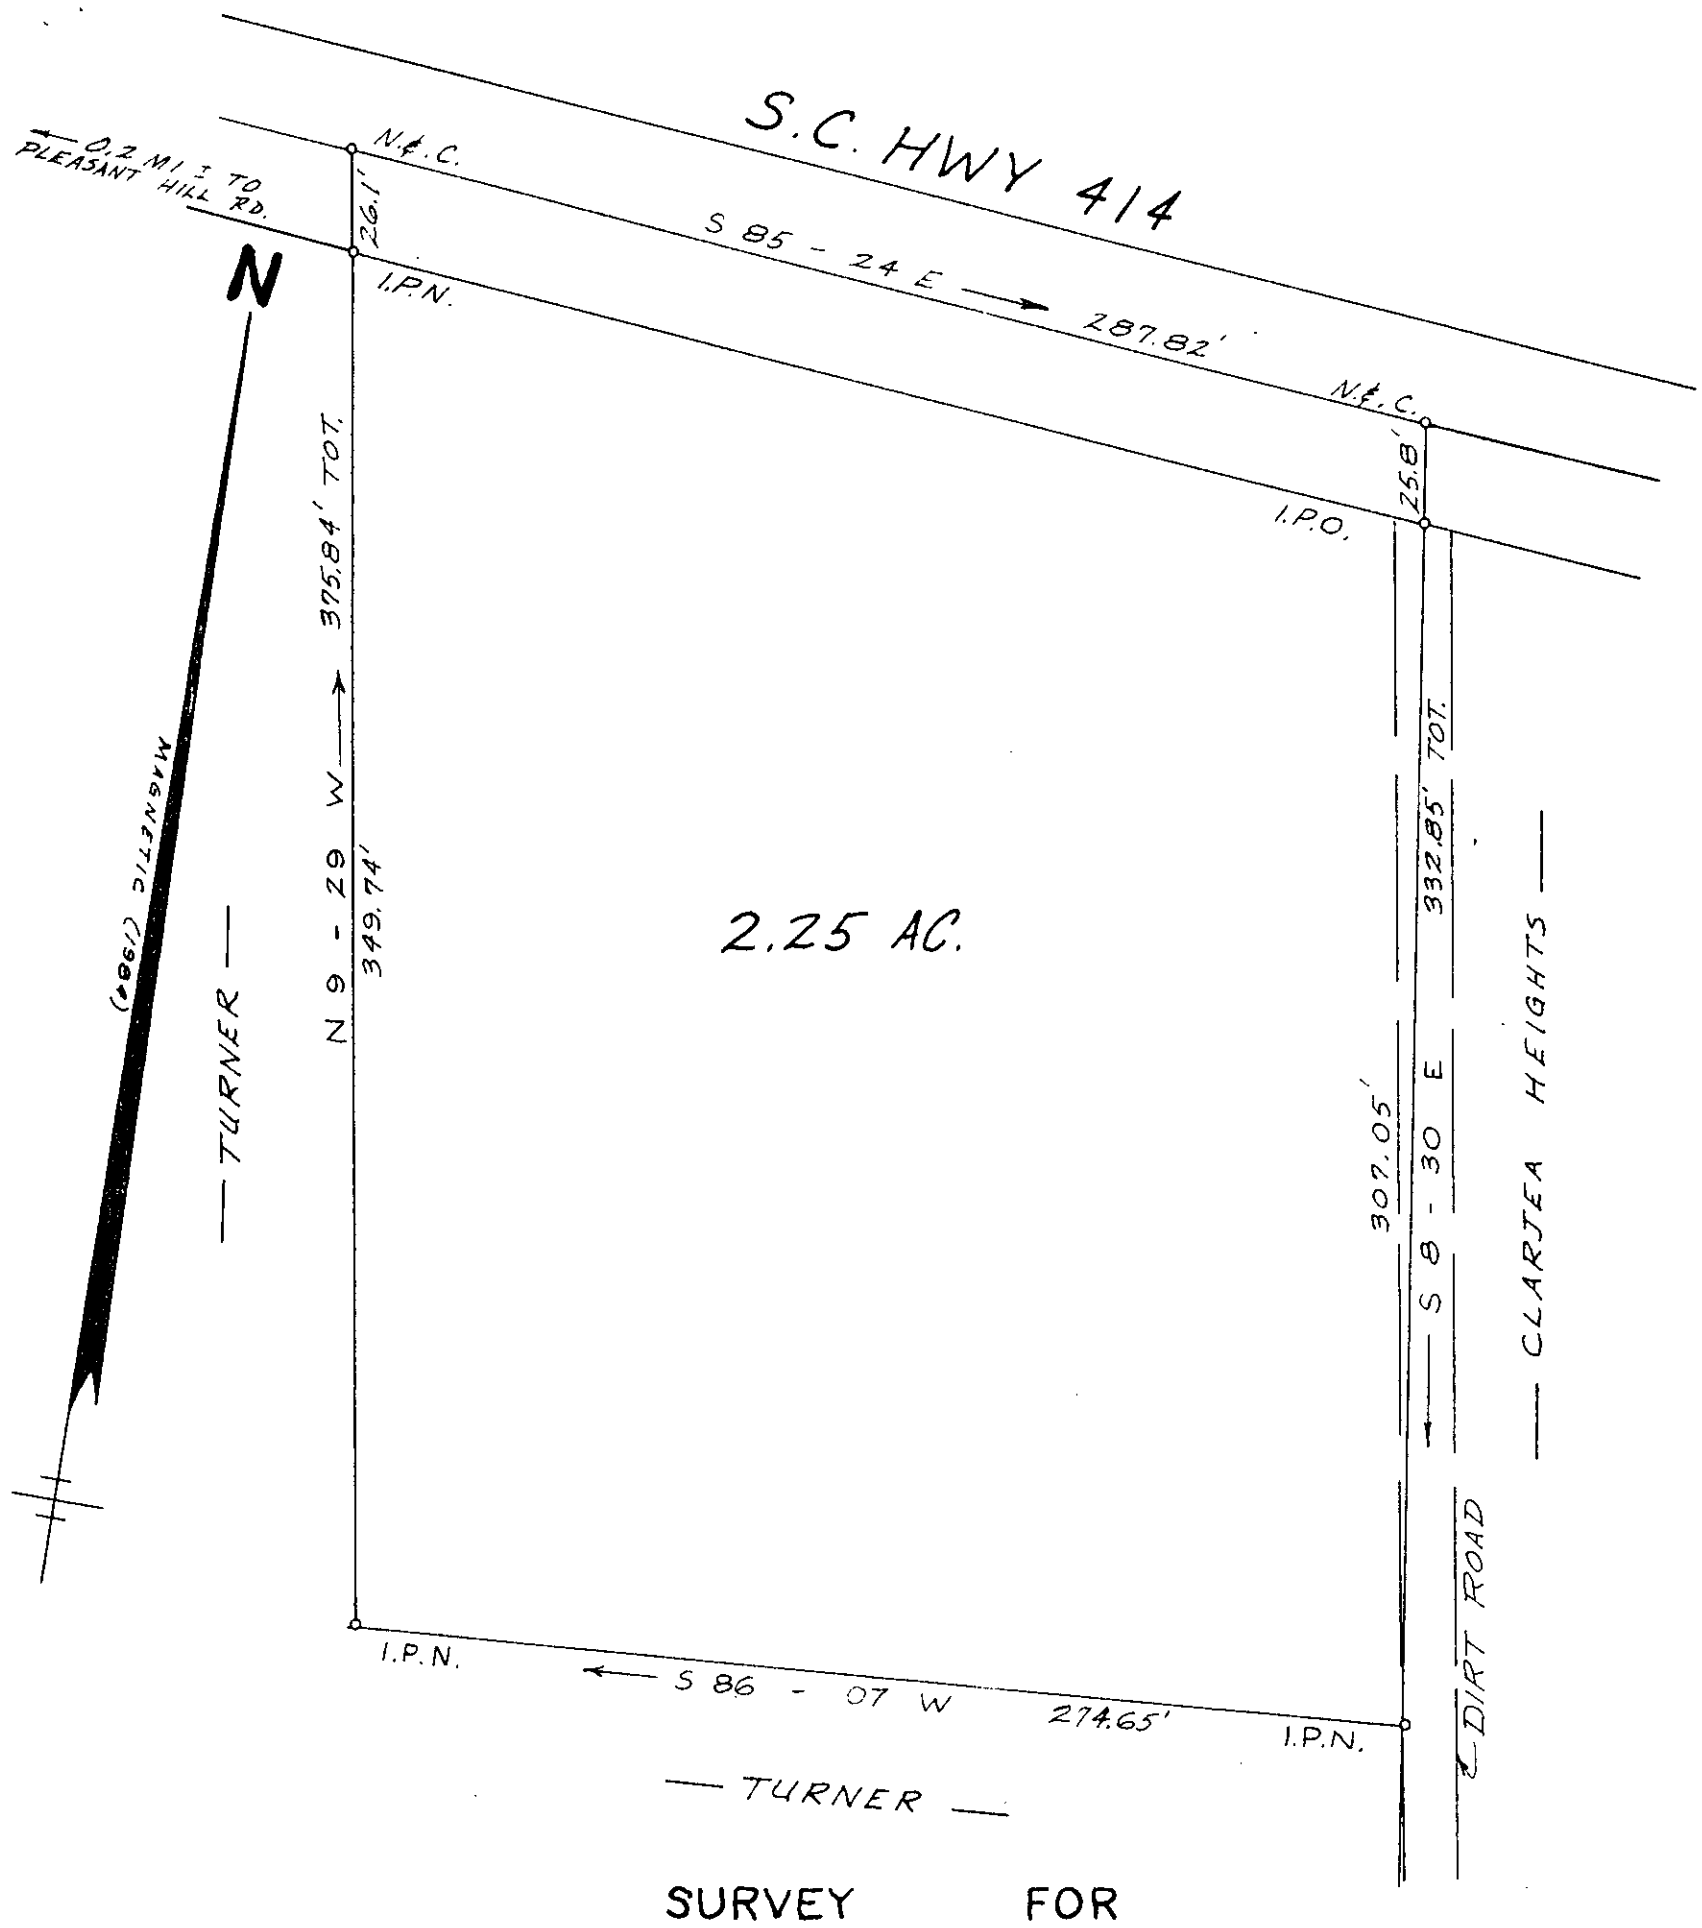

SURVEY FOR

TIMOTHY S. TURNER
RHONDA P. TURNER

1111

NEAR GOWANSVILLE GREENVILLE COUNTY
SOUTH CAROLINA
APRIL 17, 1986 12-4-86

I Hereby Certify That The Ratio Of Precision Of The Field Survey Is 1/5000 As Shown Hereon And The Area Was Determined By Computer.

P.L.S. # 7881

SCALE 1" = 50'

JUL 8 1986

628.2-1-9

JEFFERY M. PLUMBLEE, INC.
LAND SURVEYING
P. O. BOX 788
TRAVELERS REST, S. C. 29690
(803) 834-4426