FILED
GREENVILLE CO. S.C.
AUG 14 11 27 AM '86
DONNIE S. TANKERSLEY
R.M.C.

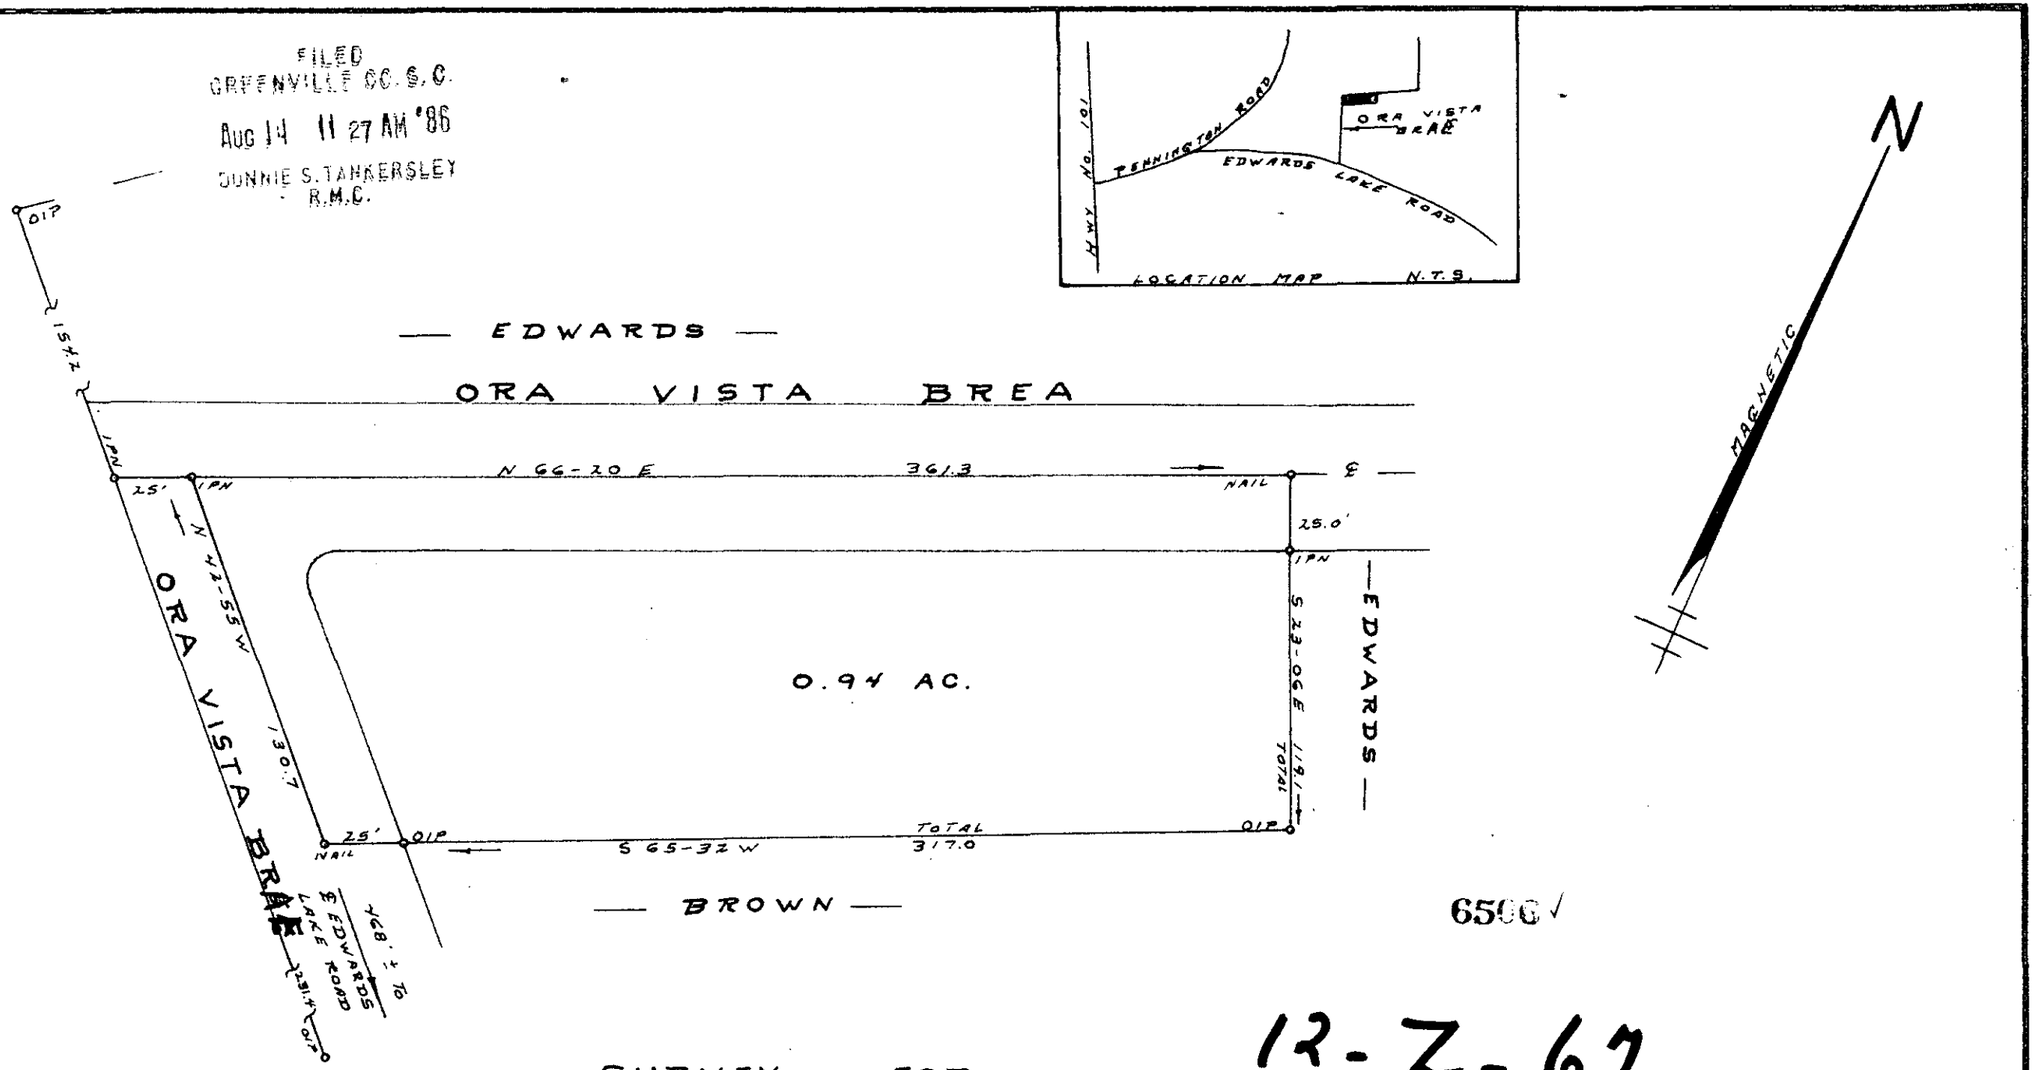

6500

12-Z-67

SURVEY FOR

DANIEL W. EDWARDS

AUG 14 1986

NEAR ONEAL GREENVILLE COUNTY

SOUTH CAROLINA

JULY 28, 1986

I Hereby Certify That The Ratio Of Precision Of The Field Survey Is 1/6600 As Shown Hereon And The Area Was Determined By Computer.

Jeffery M. Plumblee
P.L.S. # 7881

50 25 0 50 100
SCALE 1" = 50'

JEFFERY M. PLUMBLEE, INC.
LAND SURVEYING
P. O. BOX 788
TRAVELERS REST, S. C. 29690
(803) 834-4428

634.3-1-Pt.2 F.B. 38
SCTG -----2 AU14 86 219

5.00CI

MICROFILMED