MICROFILMED

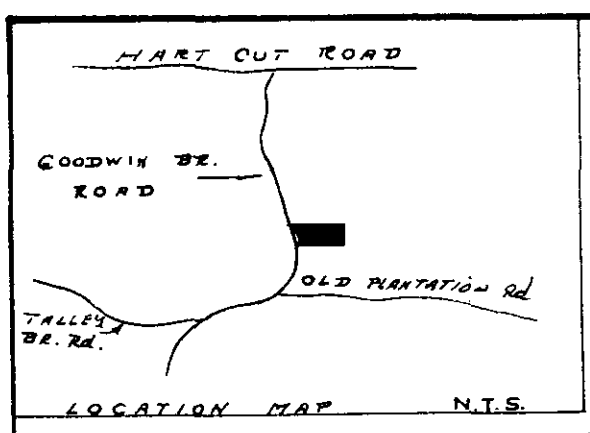

FILED
GREENVILLE CO. S. C.
AUG 25 4 10 PM '86
DONNIE S. TANKERSLEY
R.M.C.

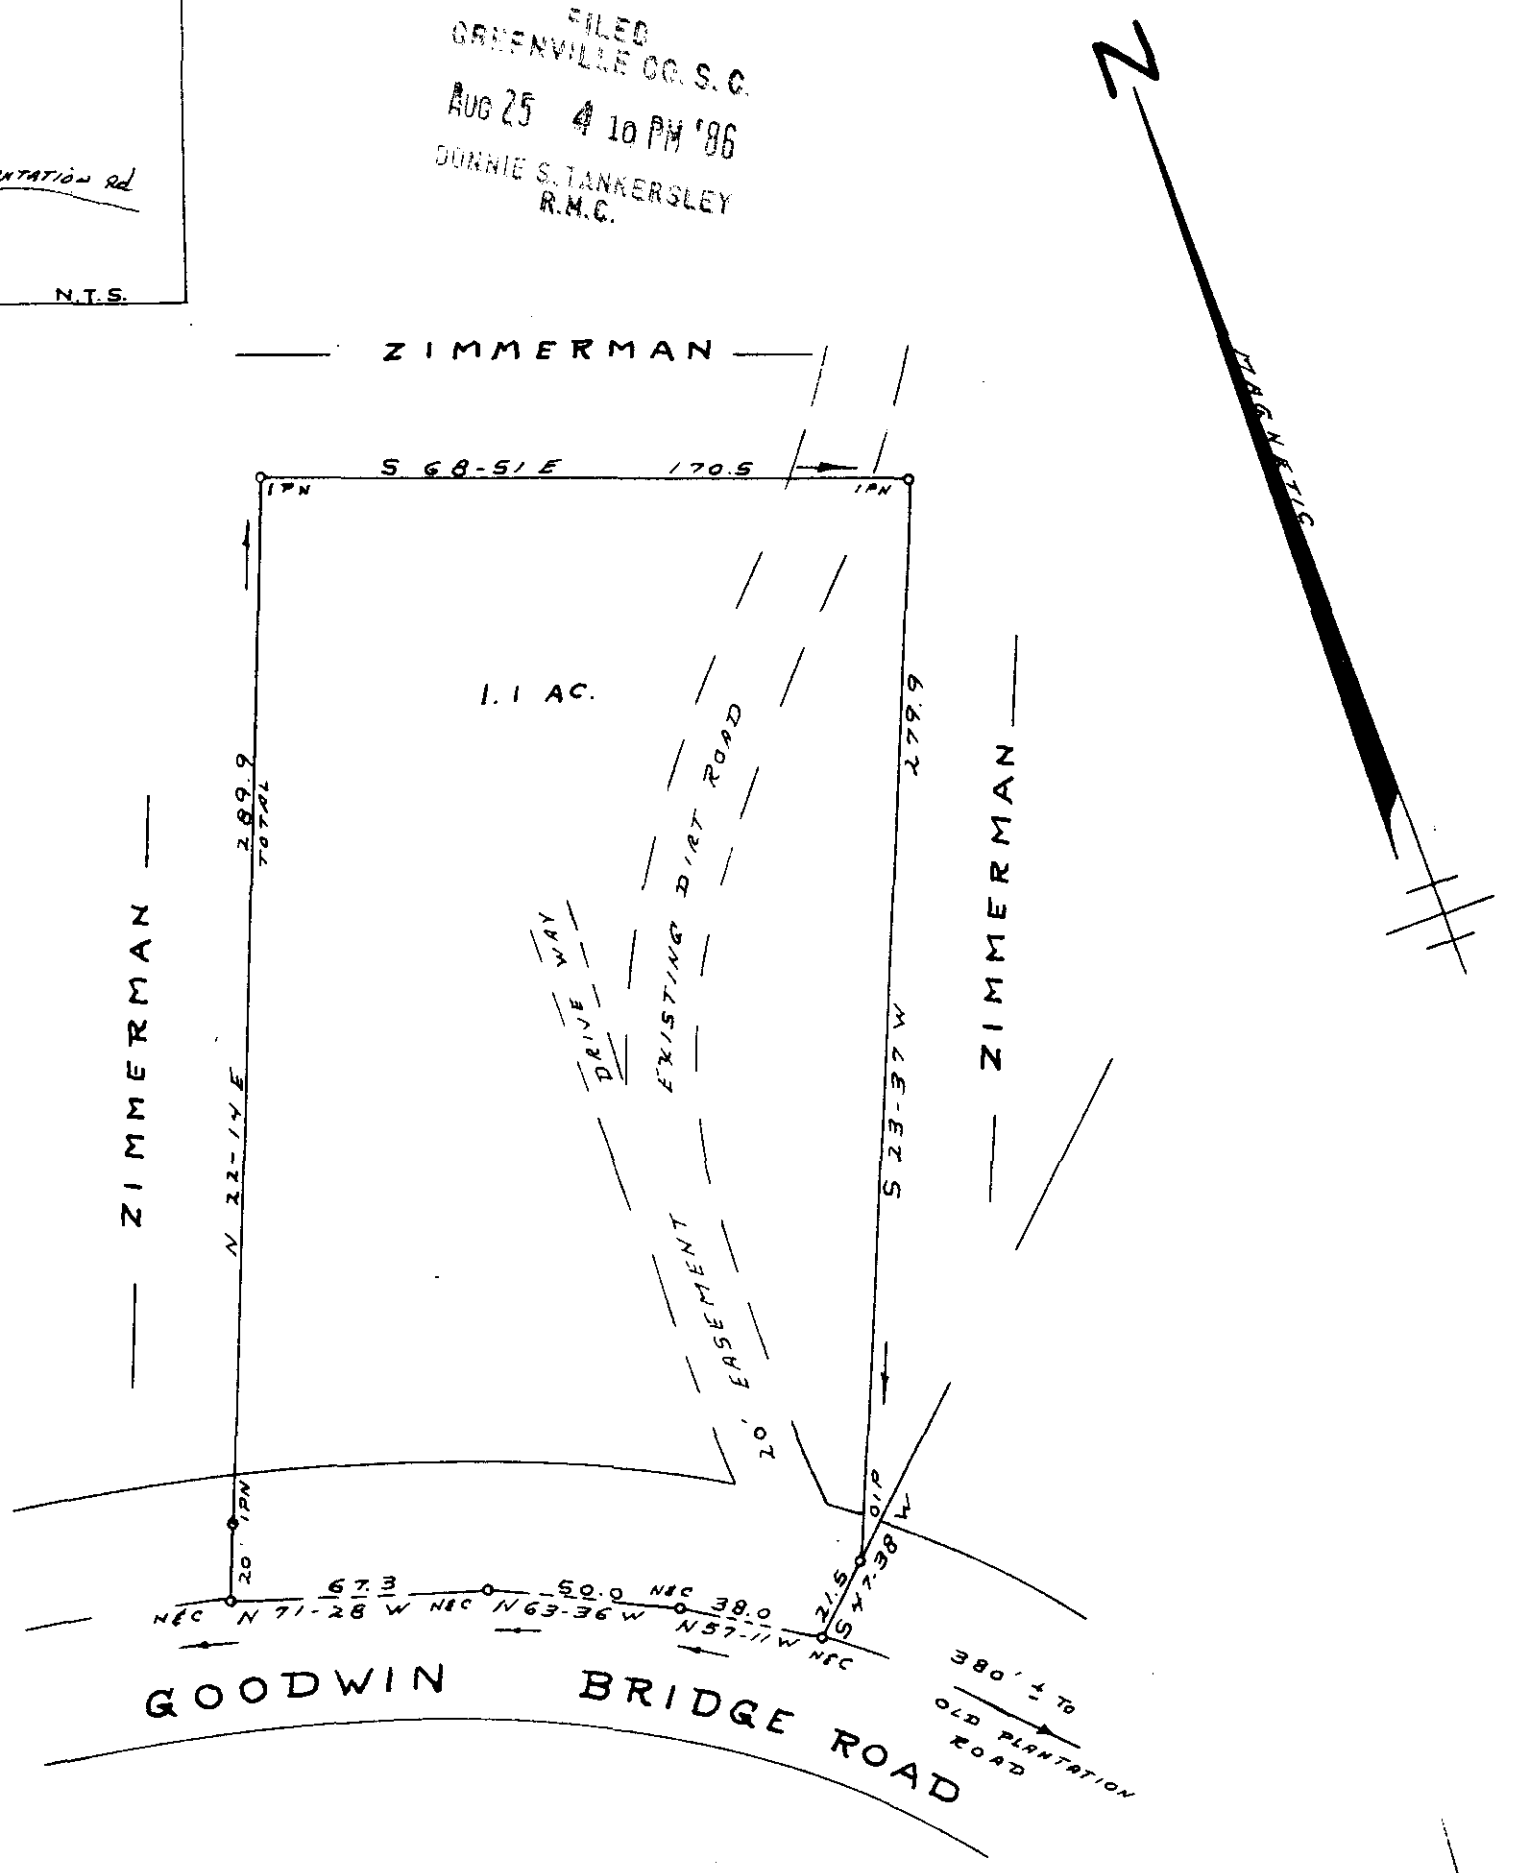

12-Z-97

7888

AUG 25 1986

SURVEY FOR

WILBERT EVANS JR.

NEAR GOLDEN GROVE CH. GREENVILLE CO.

SOUTH CAROLINA

AUG 4, 1986

I Hereby Certify That The Ratio Of Precision Of The Field Survey Is 1/4800 As Shown Hereon And The Area Was Determined By Computer.

Jeffery M. Plumblee
P.L.S. # 7881

50 25 0 50 100

SCALE 1" = 50'

JEFFERY M. PLUMBLEE, INC.
LAND SURVEYING
P. O. BOX 788
TRAVELERS REST, S. C. 29690
(803) 834-4426

661.1-1-74 16.1 F.B. 38

GCTO ------3 AU47 86 110 - 5.000D