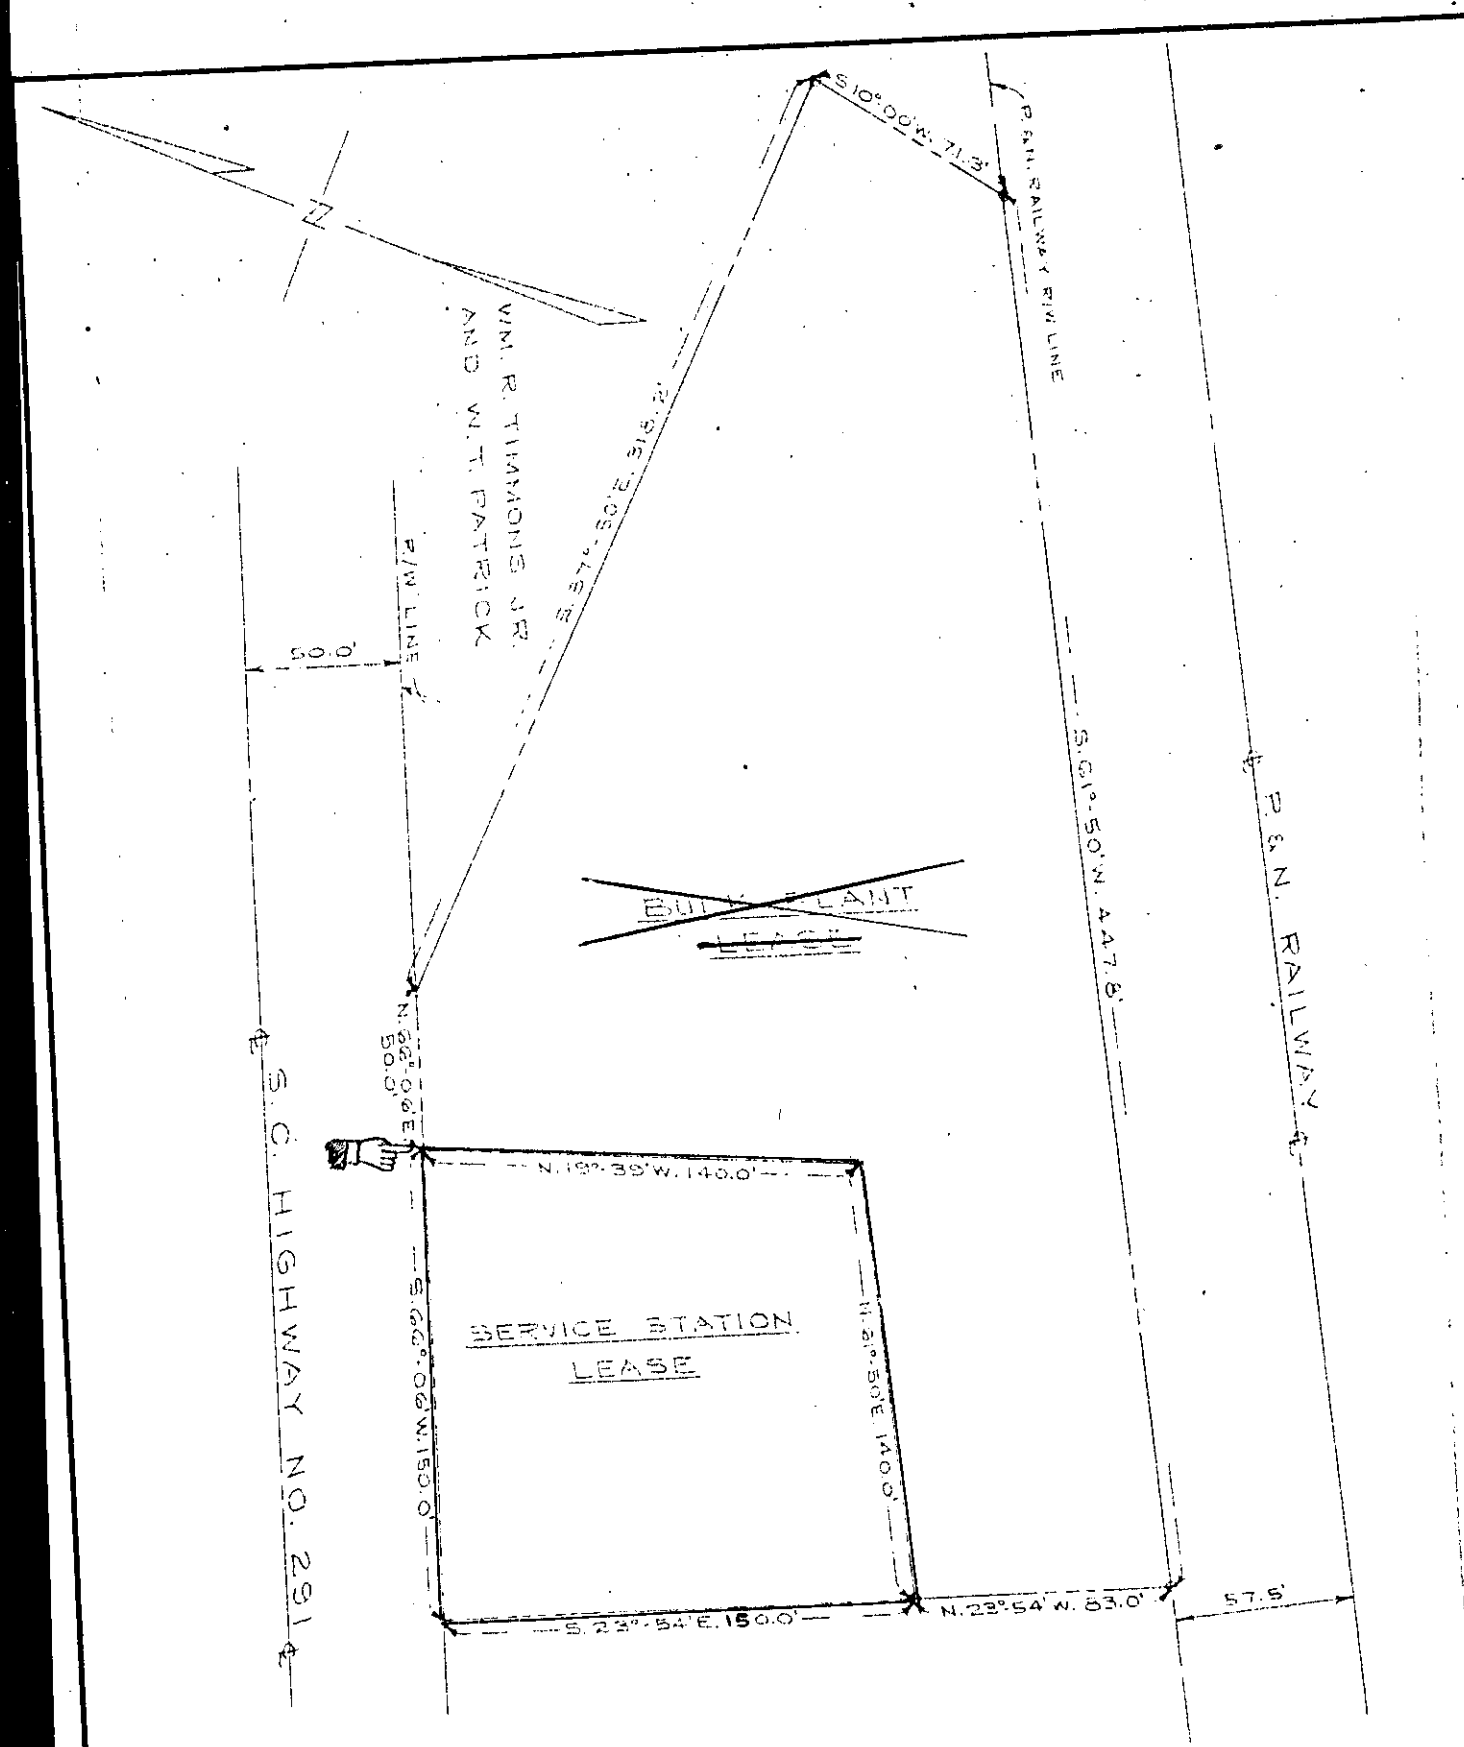

PLAT SHOWING PROPERTY OF HAROLD JOHNSON LOCATED ON THE SOUTHERN SIDE OF S. C. HIGHWAY NO. 291 IN GREENVILLE COUNTY, NEAR GREENVILLE, SOUTH CAROLINA AND BEING A PORTION OF THE PROPERTY CONVEYED BY HENRY K. DOWNES, ET AL TO HAROLD JOHNSON BY DEED DATED DECEMBER 1, 1943 AND RECORDED IN DEED BOOK 259, PAGE 241 IN THE OFFICE OF THE REGISTER OF MESNE CONVEYANCE FOR GREENVILLE COUNTY, SOUTH CAROLINA.

PLAT PREPARED FROM PLAT SHOWING A PORTION OF THE HAROLD JOHNSON PROPERTY, GREENVILLE COUNTY, S. C. MADE SEPTEMBER, 1958 BY R. K. CAMPBELL, REGISTERED LAND SURVEYOR.

Mark	DESCRIPTION	Made by	Date	Checked

ALTERATIONS

THE AMERICAN OIL COMPANY

PROPERTY PLAT

SCALE- 1" = 60.0' NOV. 15, 1958

Location GREENVILLE, S.C. TERRITORY		
Office CHAR.	Dept. CONST.	App'n
Drawn D.M.	Date 11-16-58	Checked C.M.
APPROVED 11/18 19 58		
FILE	DR. NO.	
DATE PRINTED		

(Continued on next page)