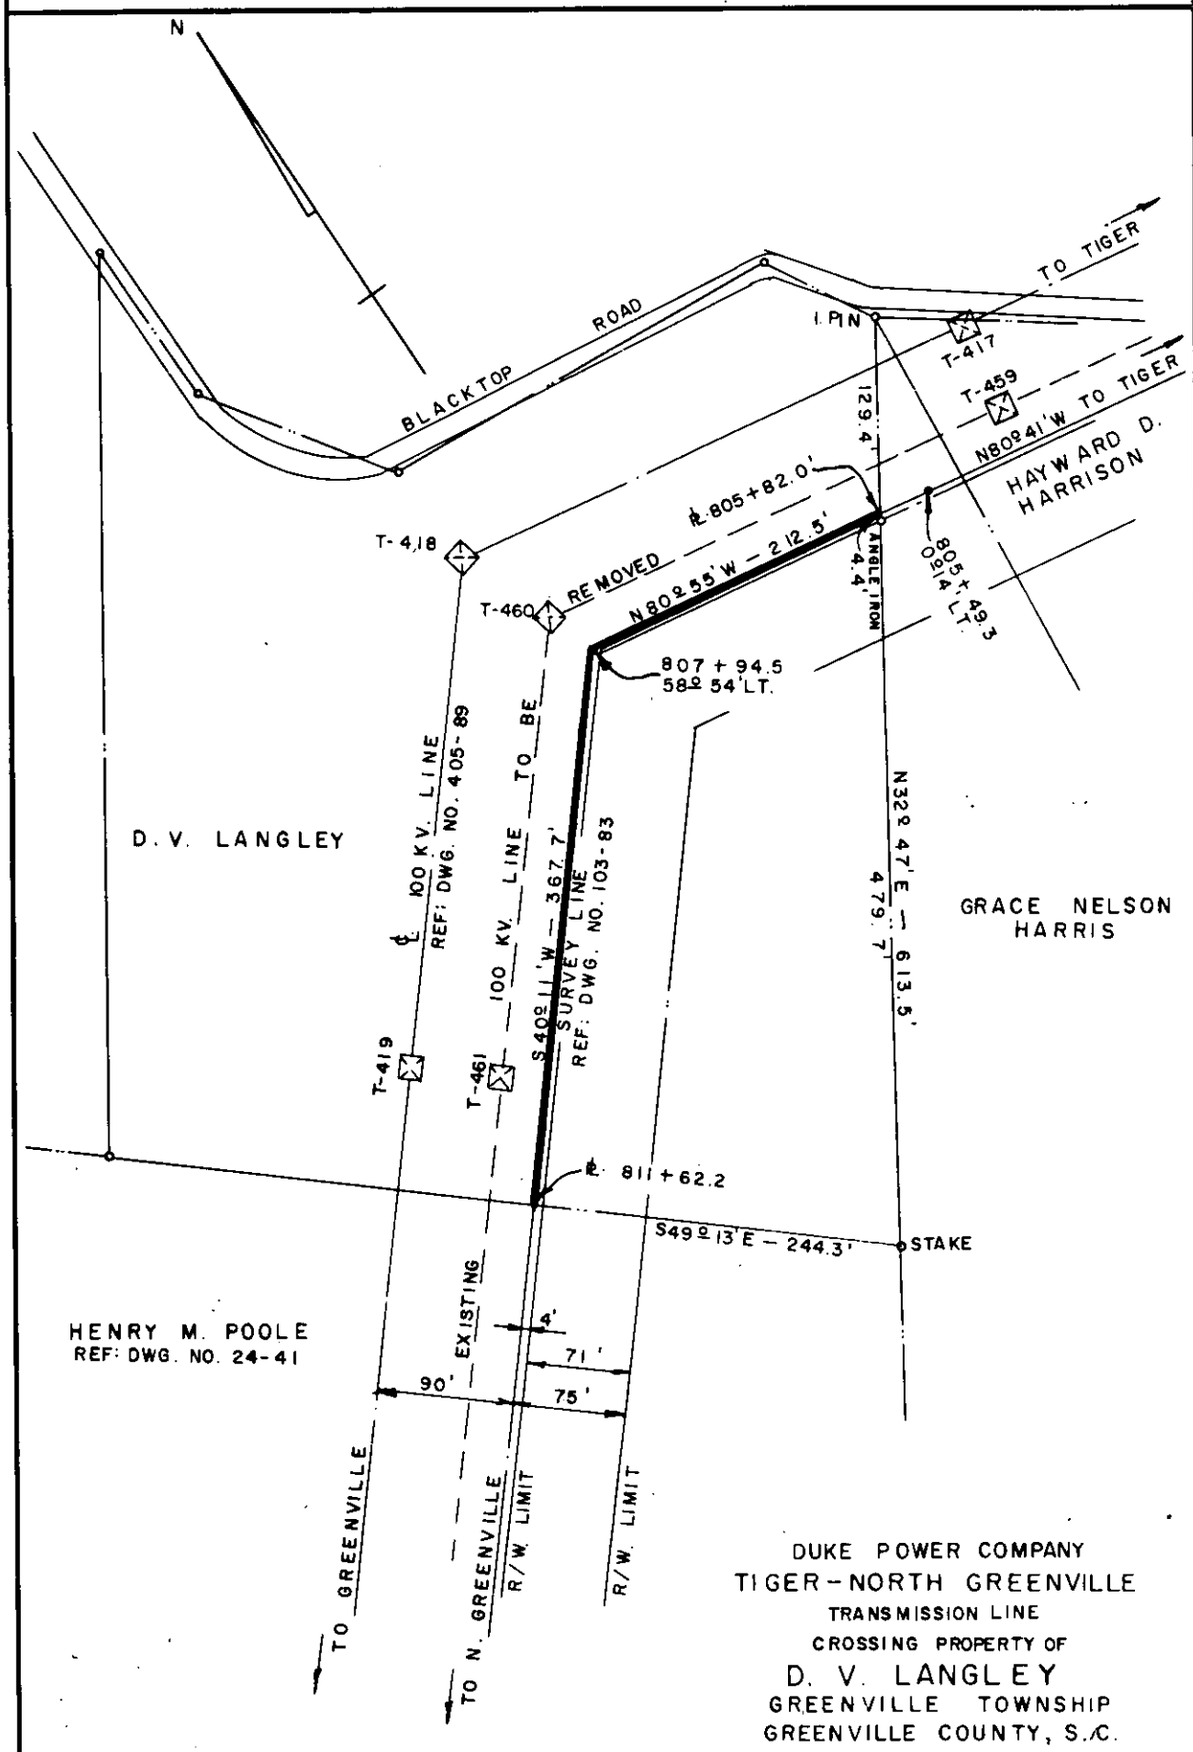

DUKE POWER COMPANY
TIGER-NORTH GREENVILLE
TRANSMISSION LINE
CROSSING PROPERTY OF
D. V. LANGLEY
GREENVILLE TOWNSHIP
GREENVILLE COUNTY, S.C.

Recorded December 4, 1963 At 3:05 P.M.
16174

SCALE: 1" = 100'
BOOK NO. 627

SEPTEMBER 12, 1963
FILE NO. 24-42