VOL 1087 PAGE 670

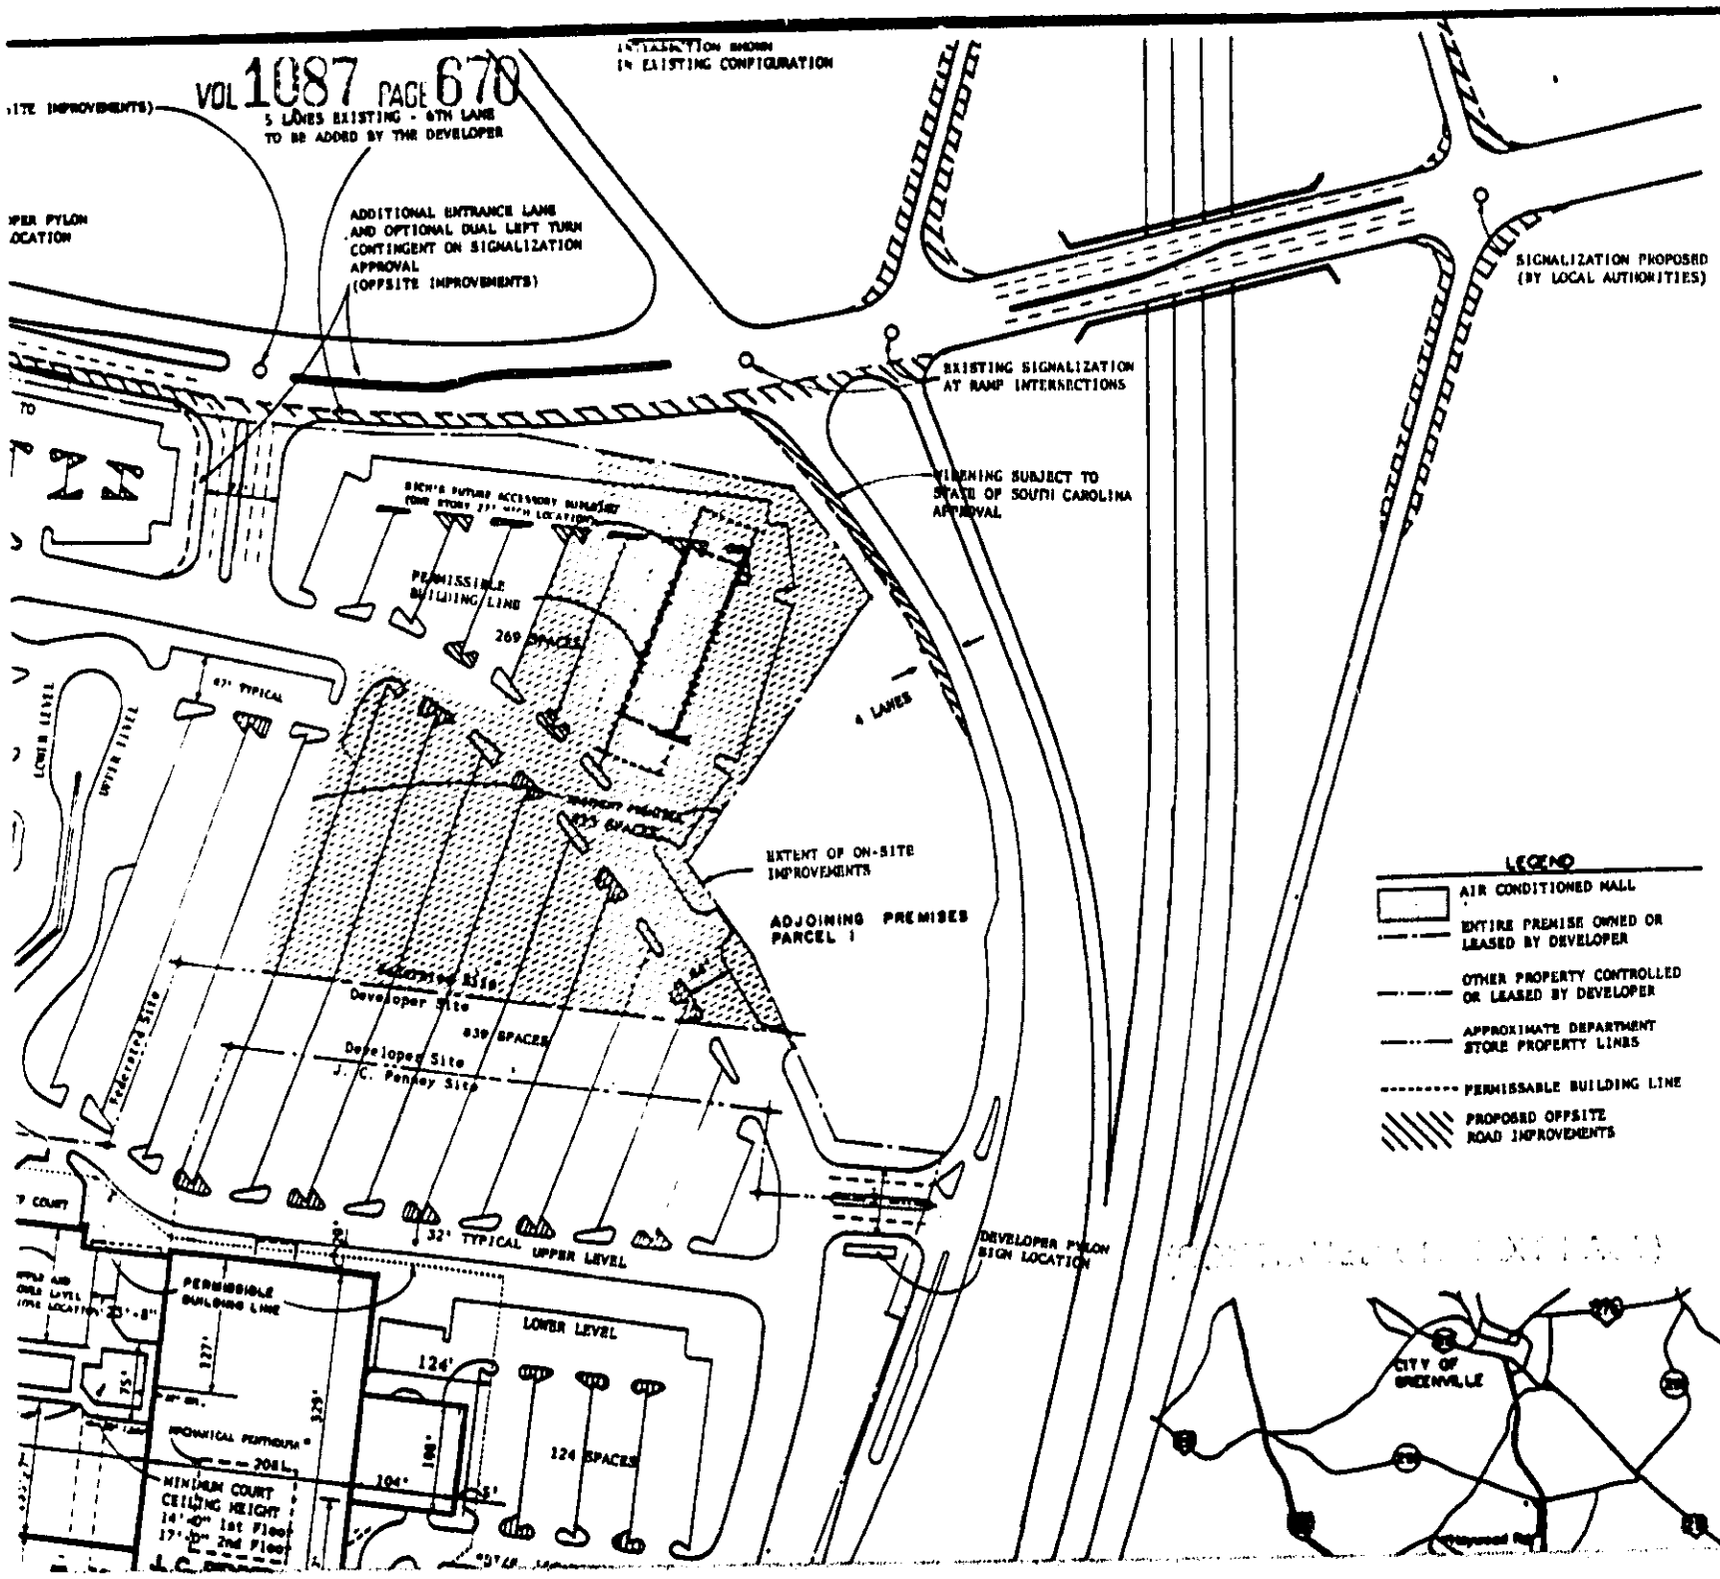

1200 NORTH OMNI INTERNATIONAL
ATLANTA, GEORGIA 30303
404 688-8533
JAMES, INC. ARCHITECTS

REVISIONS

COPYRIGHT © THOMPSON, VENTULETT, STAINBACK & ASSOCIATES, INC.