0 4 0 9

4328 RW-2

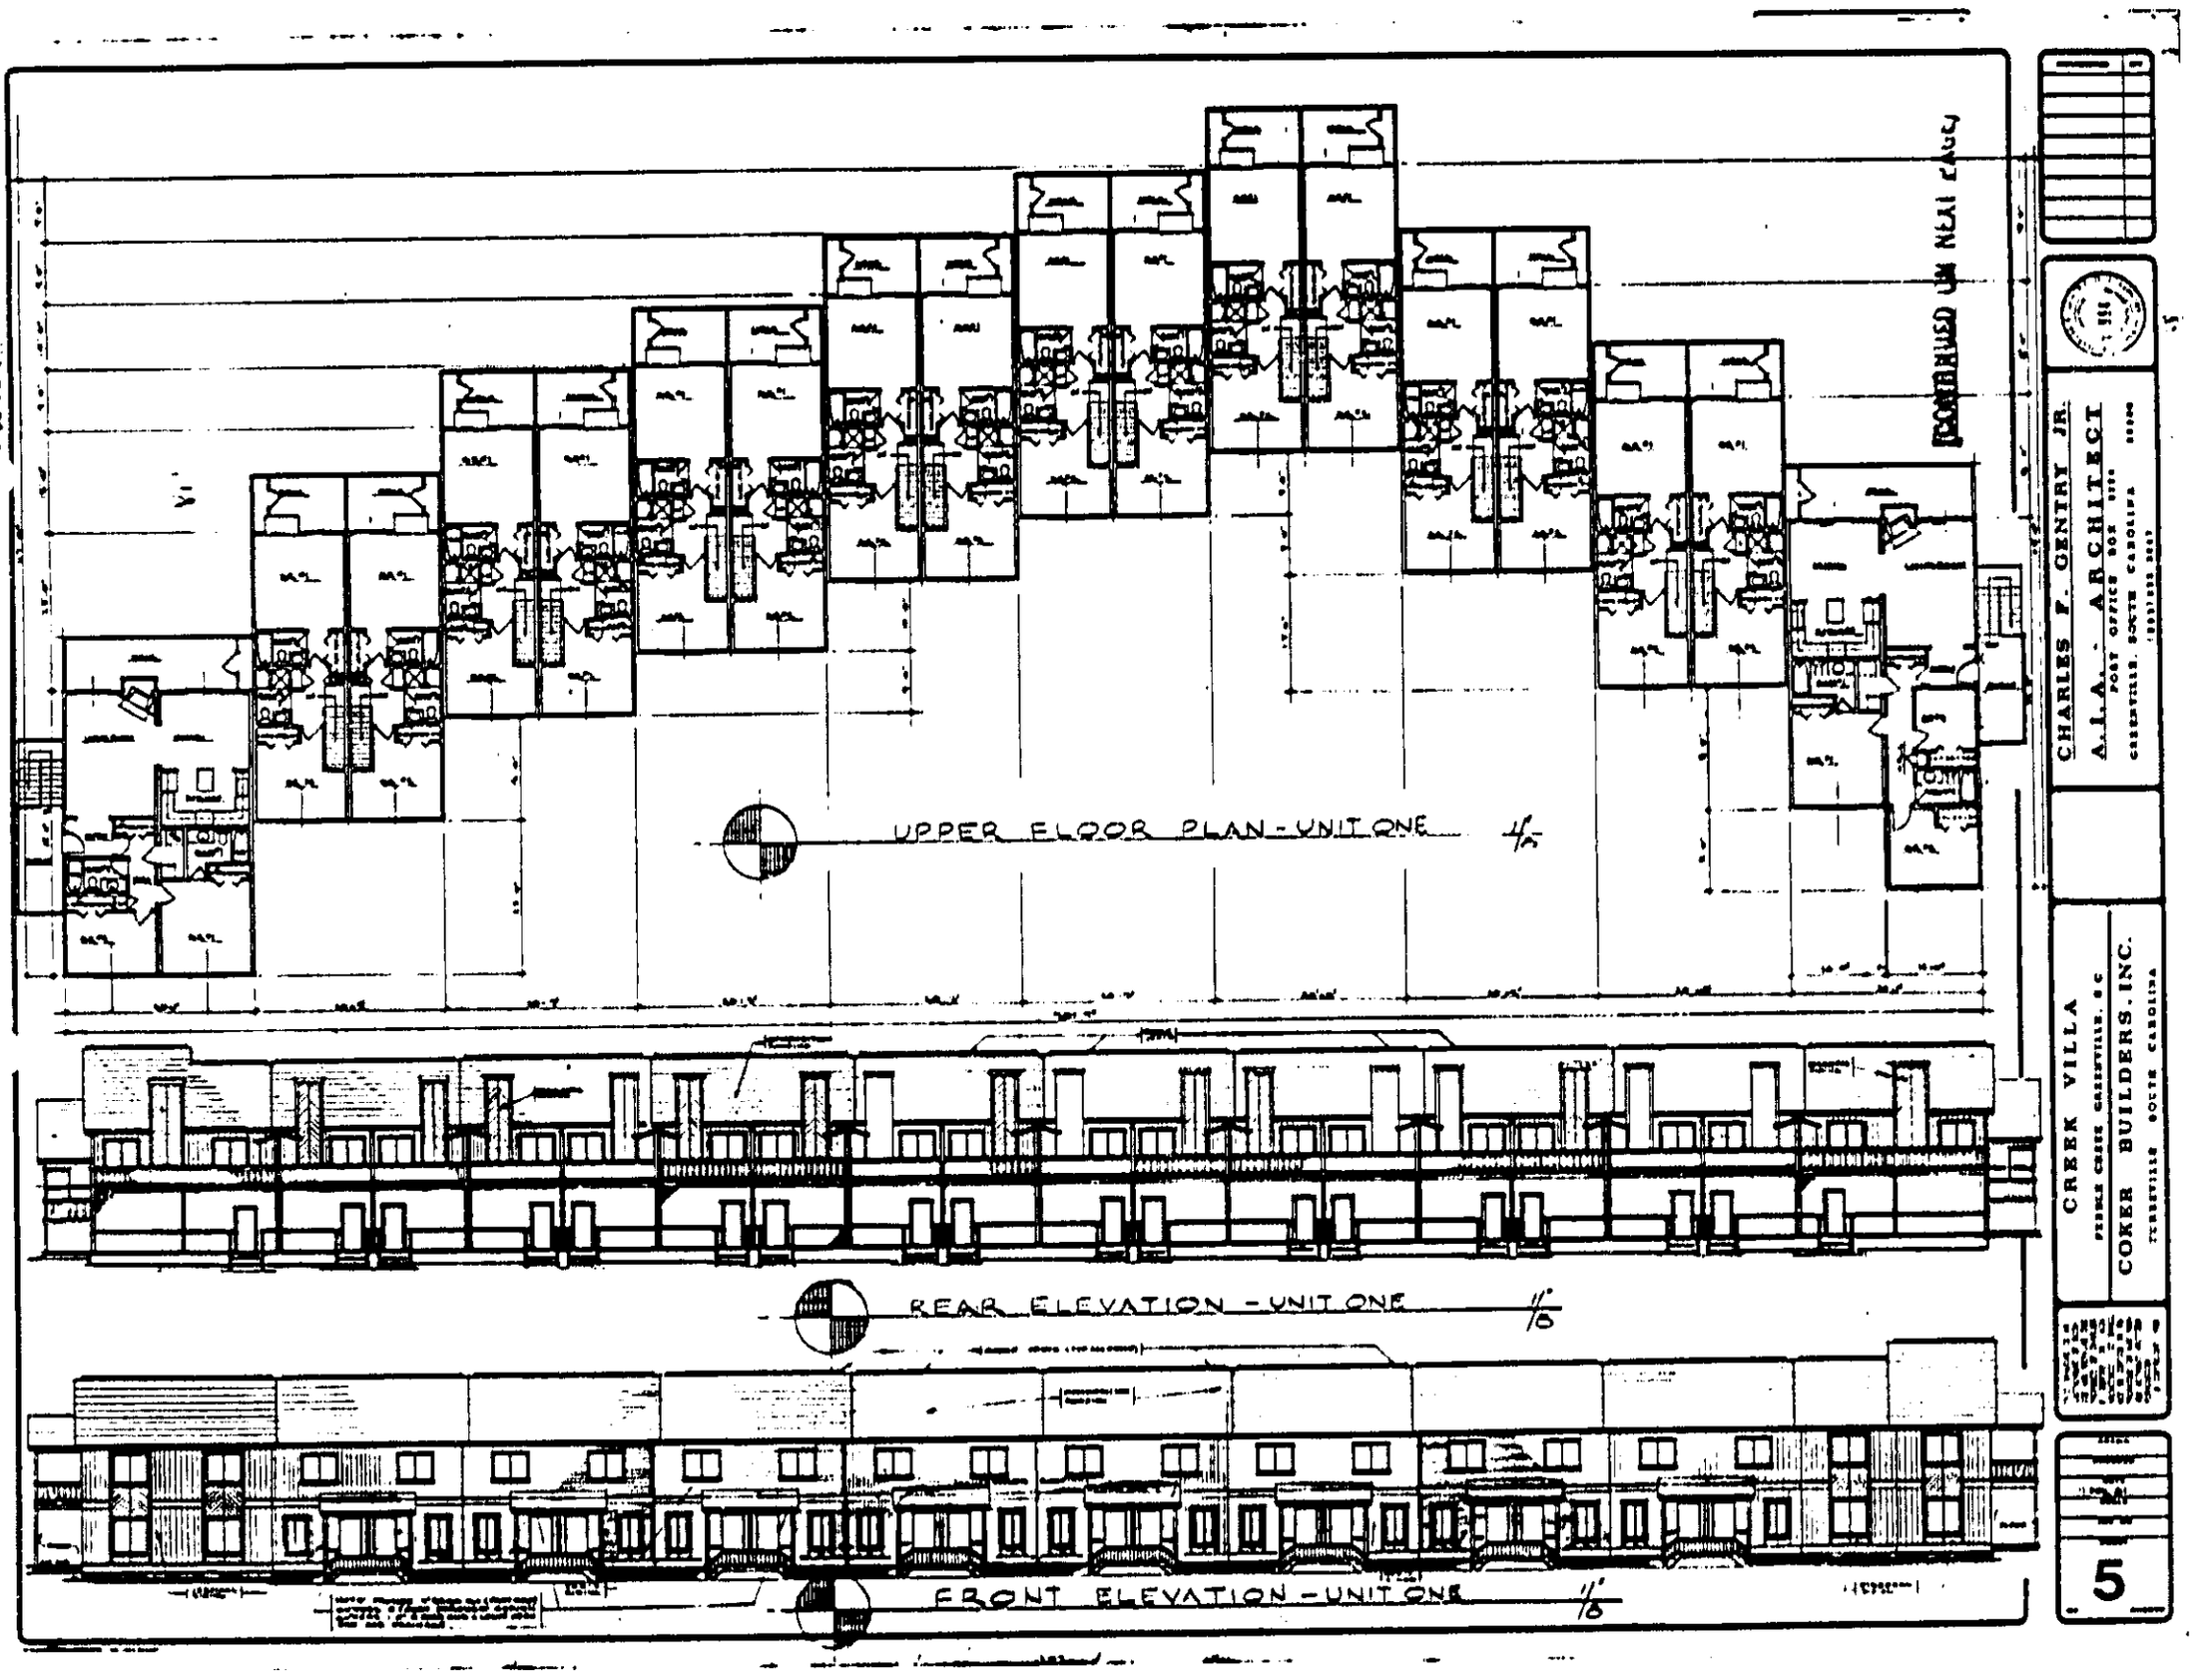

CHARLES F. CENTRY JR.
A.I.A. - ARCHITECT
POST OFFICE BOX
FAYETTEVILLE, NORTH CAROLINA

CREEK VILLA
COKER BUILDERS, INC.
FAYETTEVILLE NORTH CAROLINA

5