Plat Book 4C, Page 155

#17544 Filed This 9 day of Feb 1970
And Recorded in Vol. 4C Page 155 at 9:30 A M
Allie Farnsworth
Register Mesne Conveyance Greenville County, S. C.

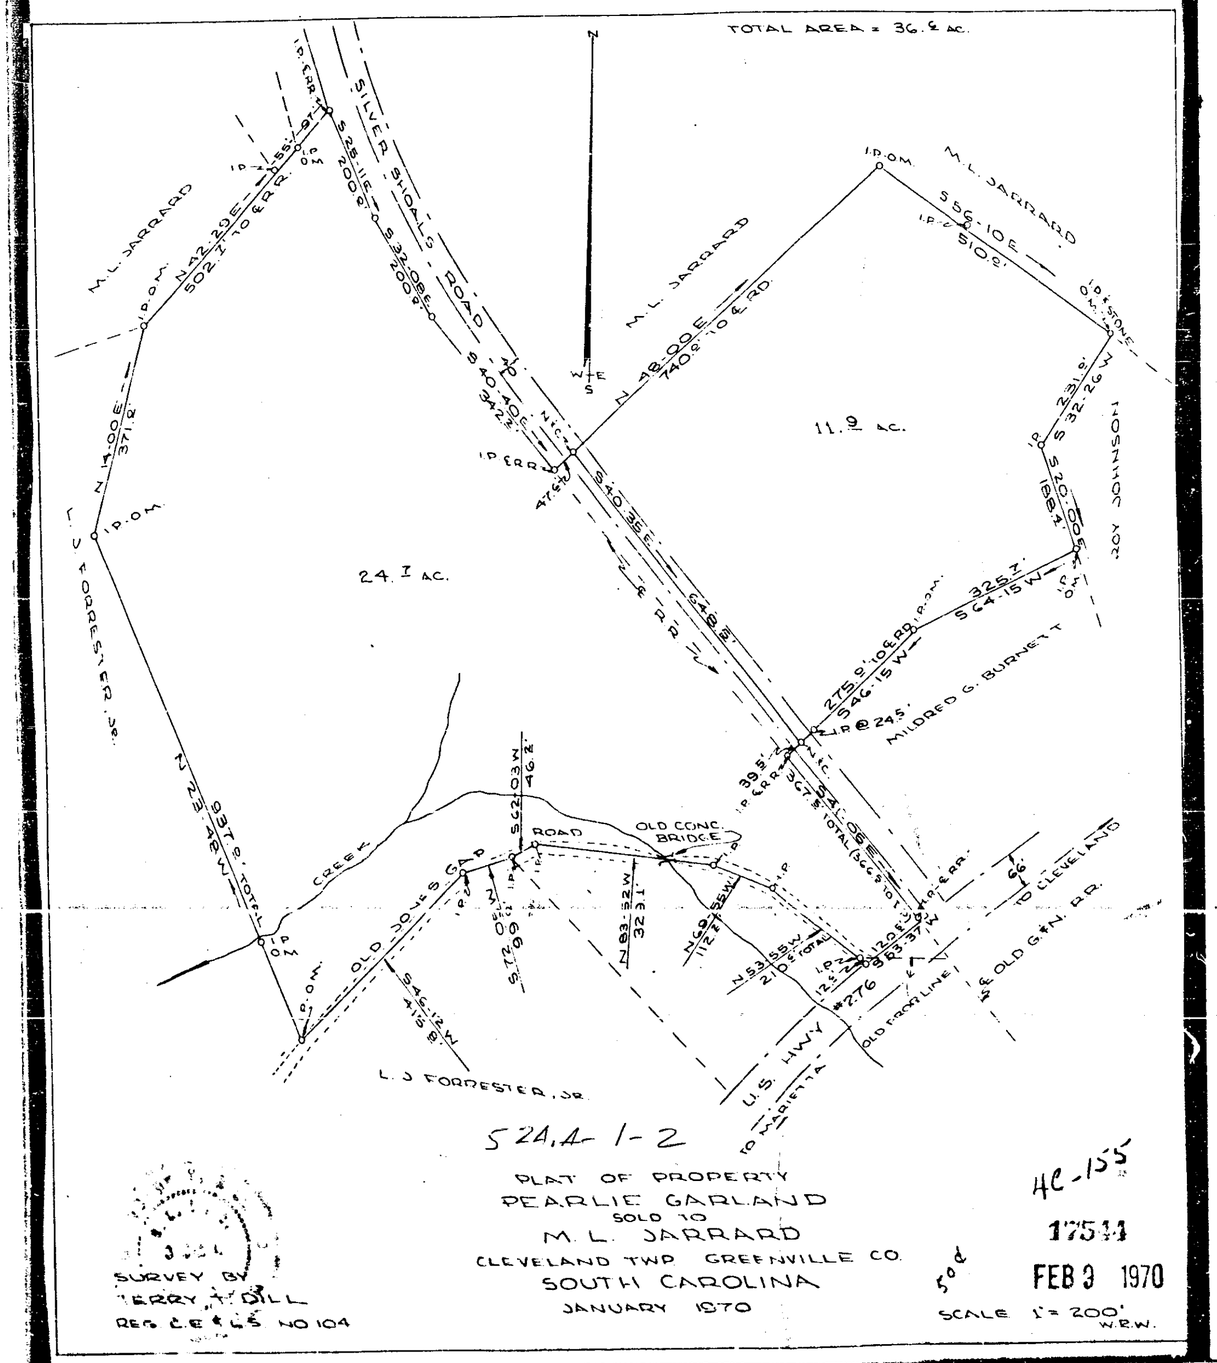

524.4-1-2

PLAT OF PROPERTY
PEARLIE GARLAND
SOLD TO
M. L. JARRARD
CLEVELAND TWP GREENVILLE CO.
SOUTH CAROLINA
JANUARY 1970

SURVEY BY
TERRY T. DILL
REG. C.E. & L.S. NO 104

SCALE 1" = 200' W.R.W.

4C-155
17544
FEB 3 1970