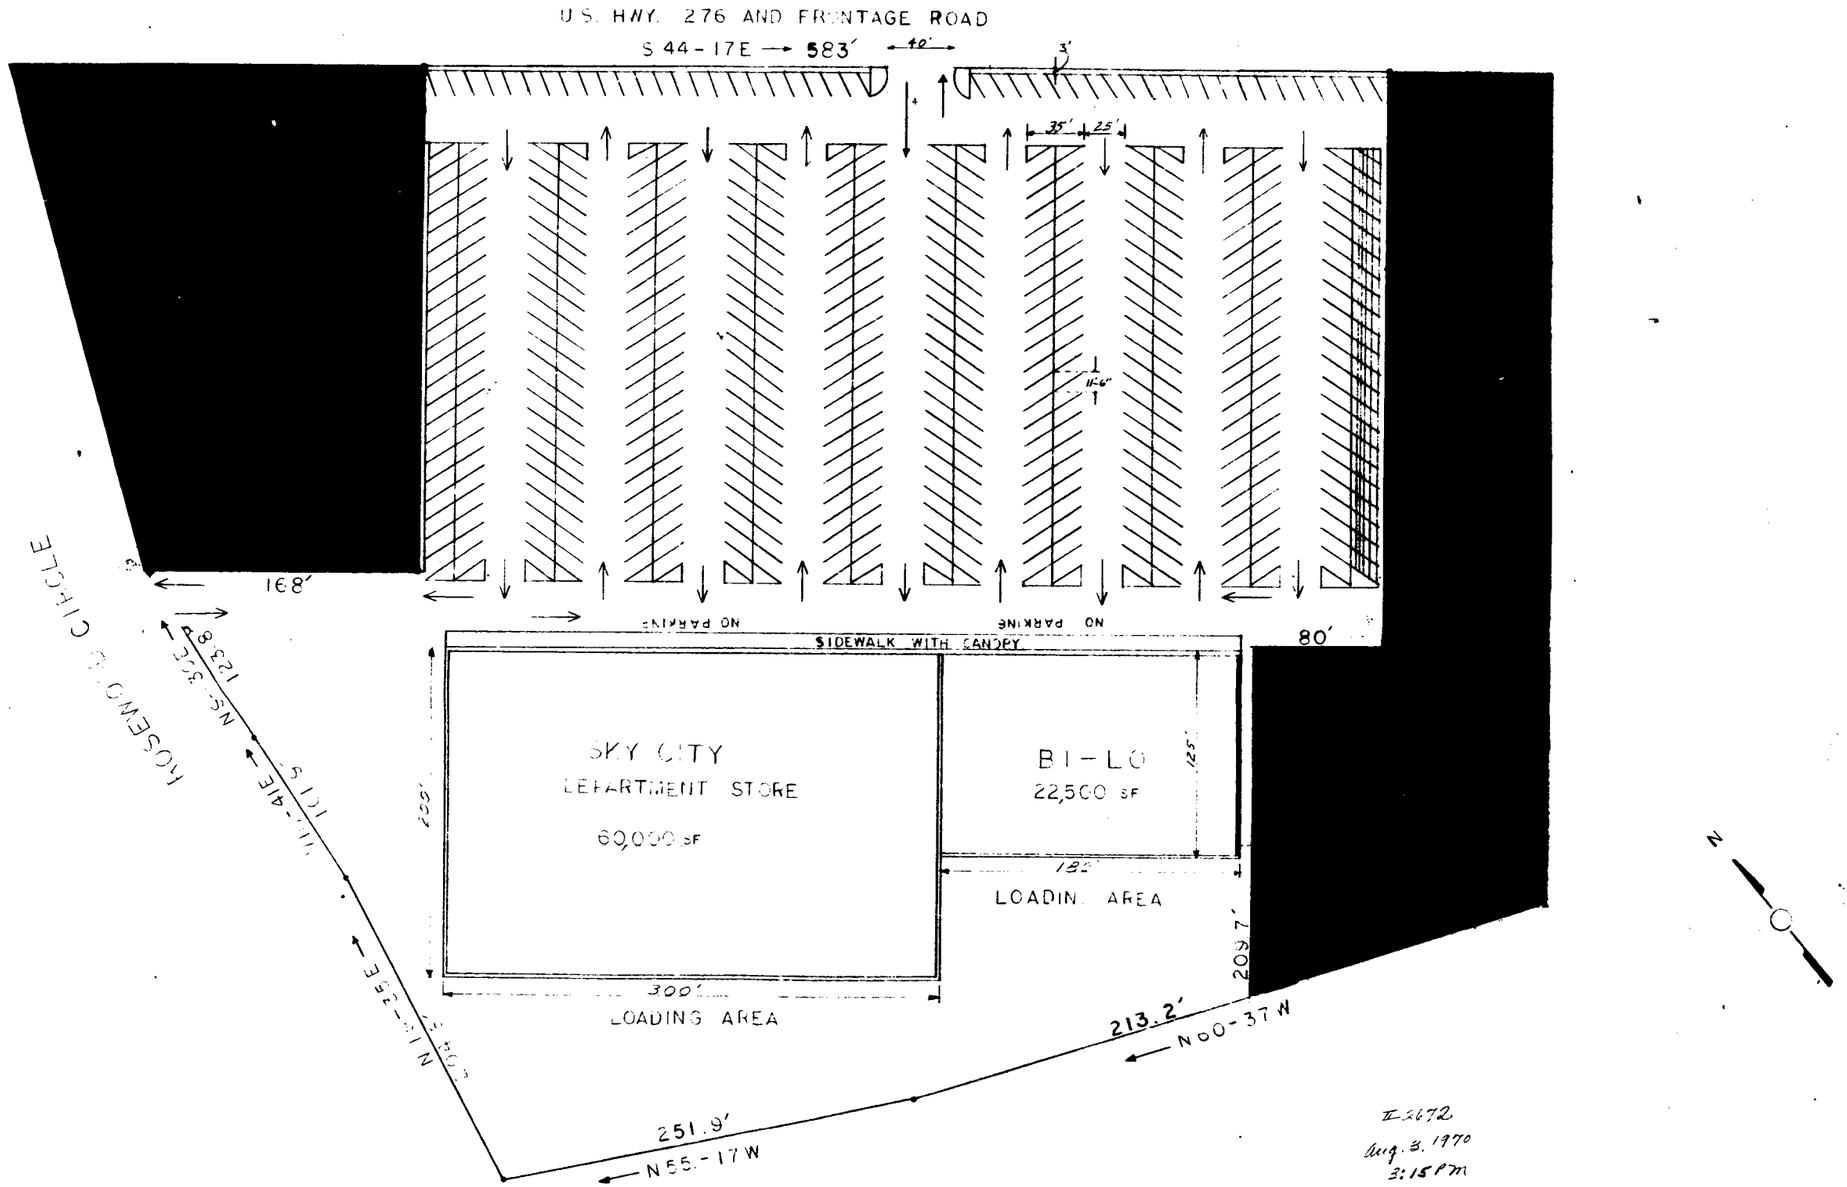

Frank L Outlaw

SHOPPING CENTER FOR
MAULDIN PLAZA INC.
PAUL COSTNER, SR., PRES.
PAUL GOLDSMITH, SECT. & TREAS.

NOTE: THIS PLAN IS BASED UPON MAPS BY CAROLINA ENGINEERING & SURVEYING CO. GREENVILLE, S.C. DATED 19 AUG. 68

REVISIONS			MAULDIN PLAZA
NO	DATE	BY	BI-LO INC.
1	11-13-69	dm	
2			
3			DRAWN BY: JM — SCALE: 1"=40' — MATERIAL:
4			CHK'D: FL Outlaw — DATE: 10-9-68 — DRAWING NO: 1 OF 1
5			TRACED — APP'D

✓ 4G-99
6.00