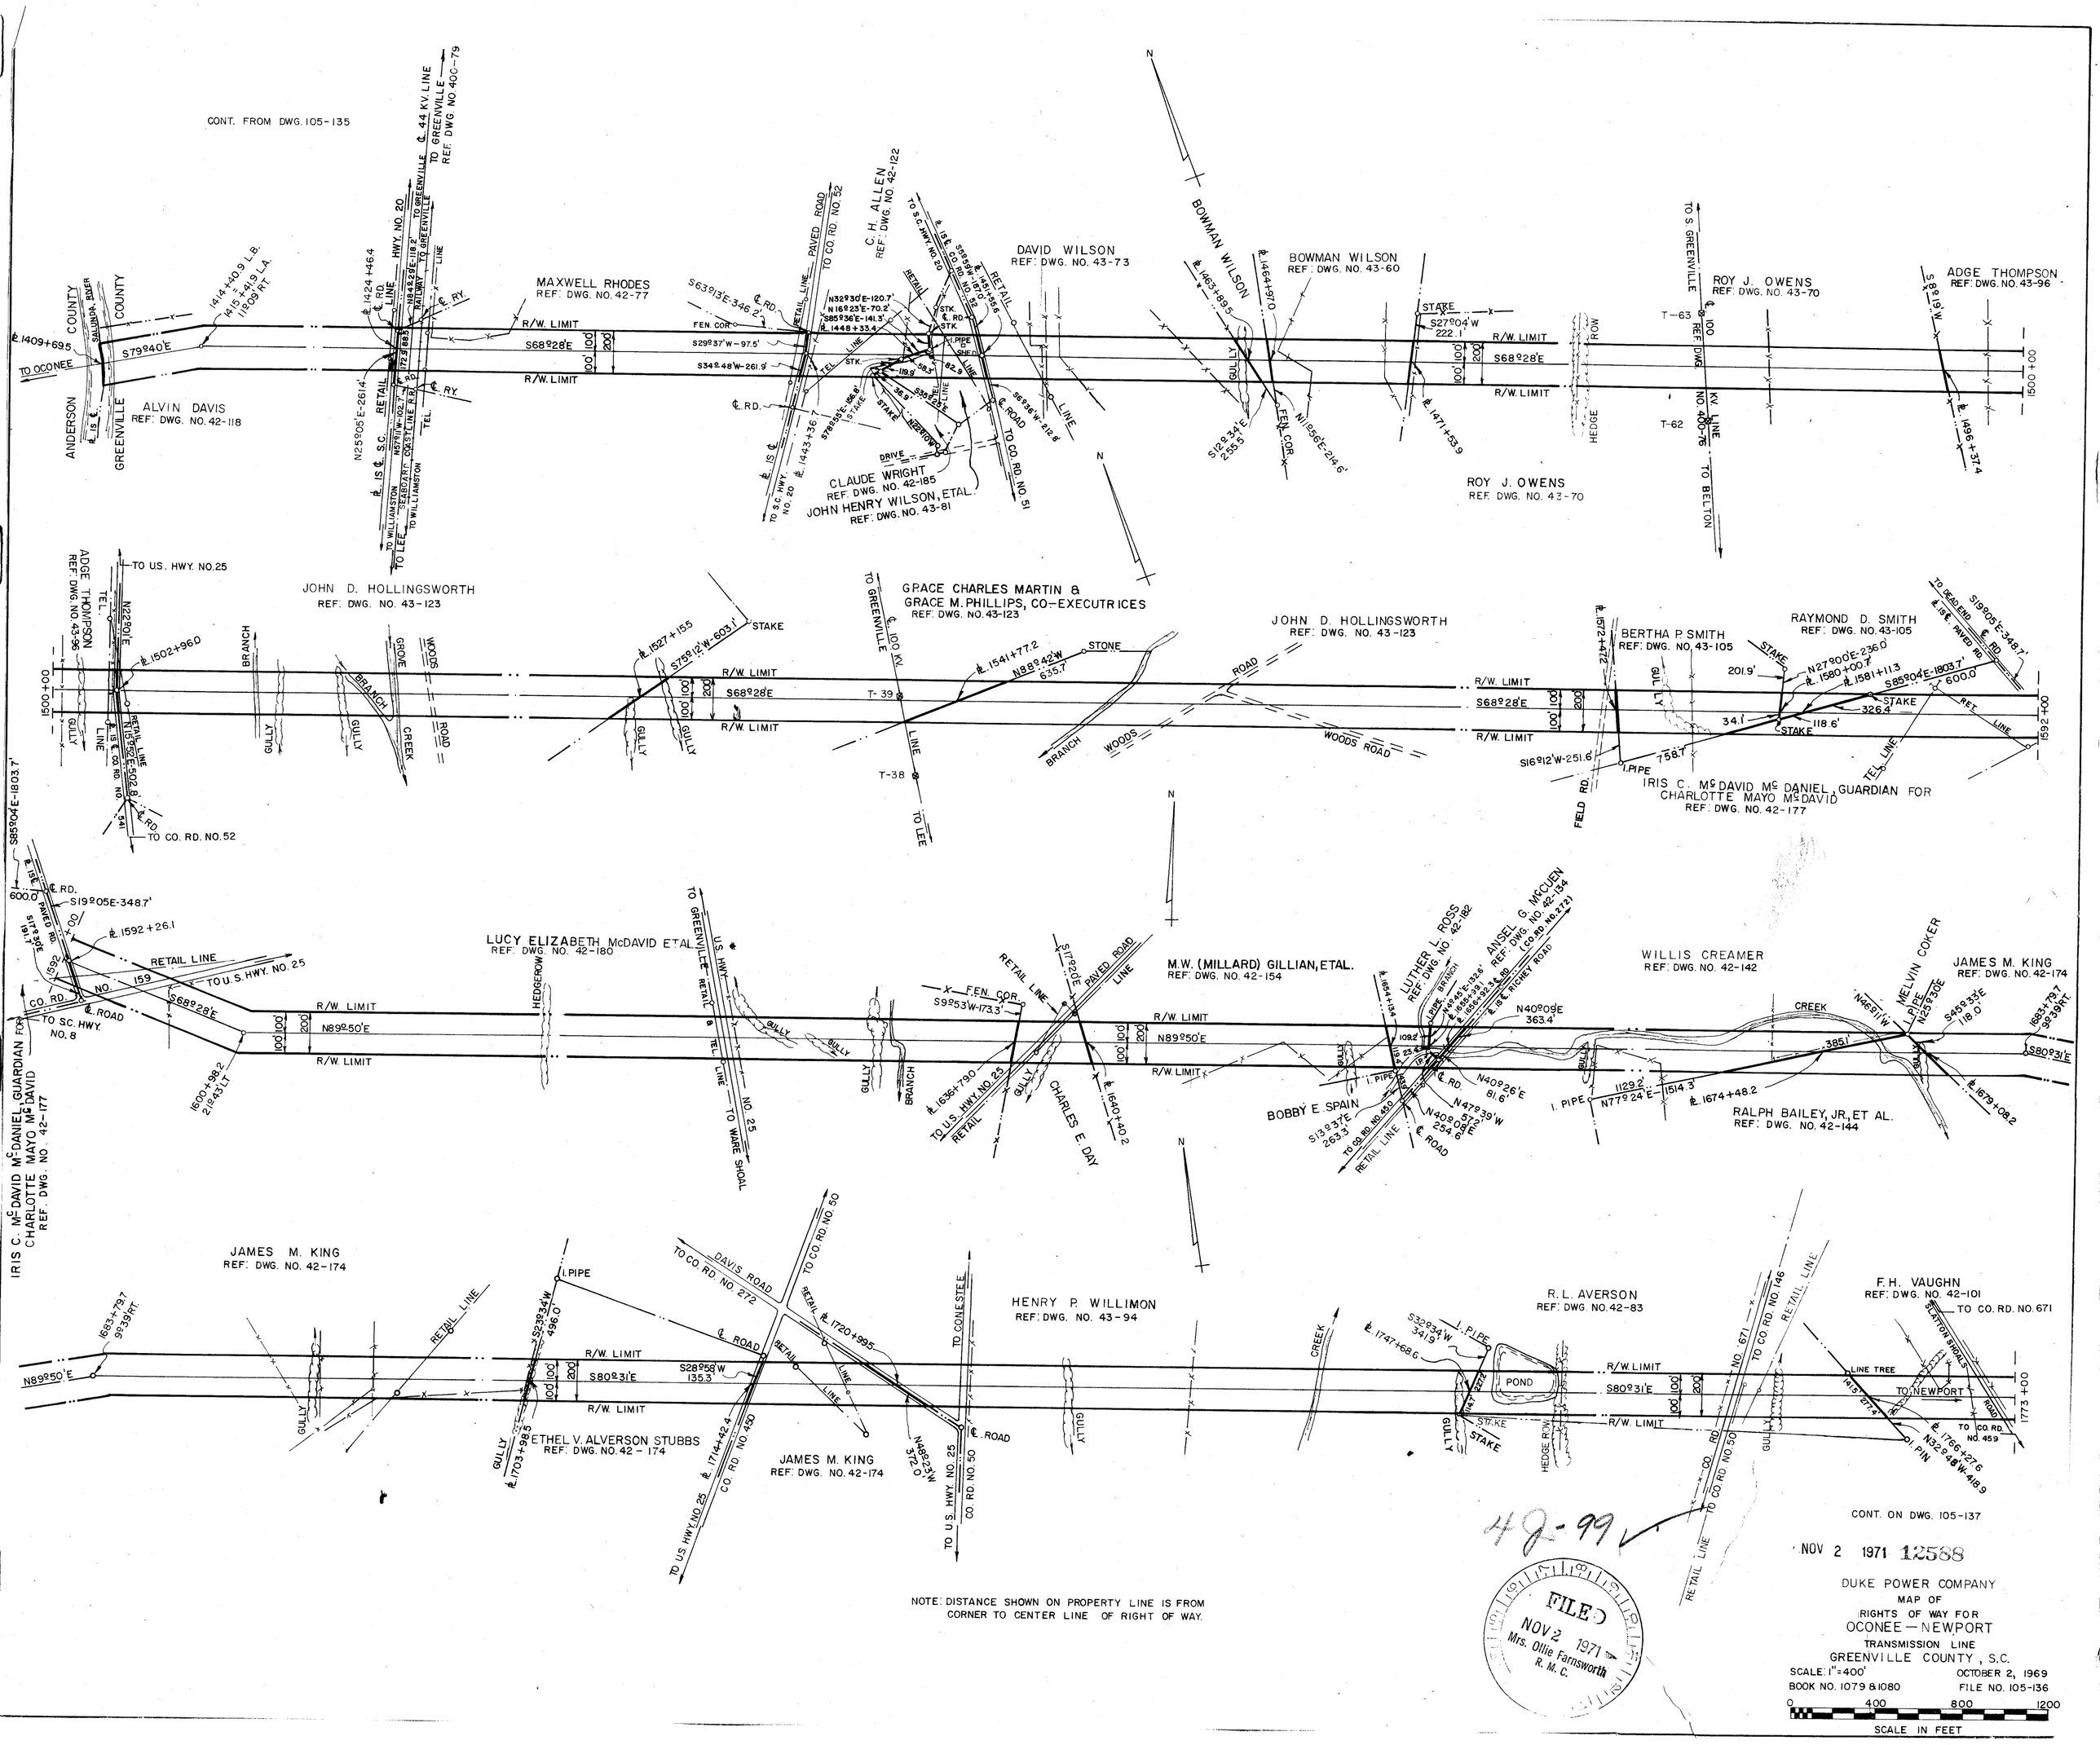

NOTE: DISTANCE SHOWN ON PROPERTY LINE IS FROM CORNER TO CENTER LINE OF RIGHT OF WAY.