MICROFILMED

FILED
GREENVILLE CO. S. C.
JUN 6 4 42 PM '72
OLLIE FARNSWORTH
R. M. C.

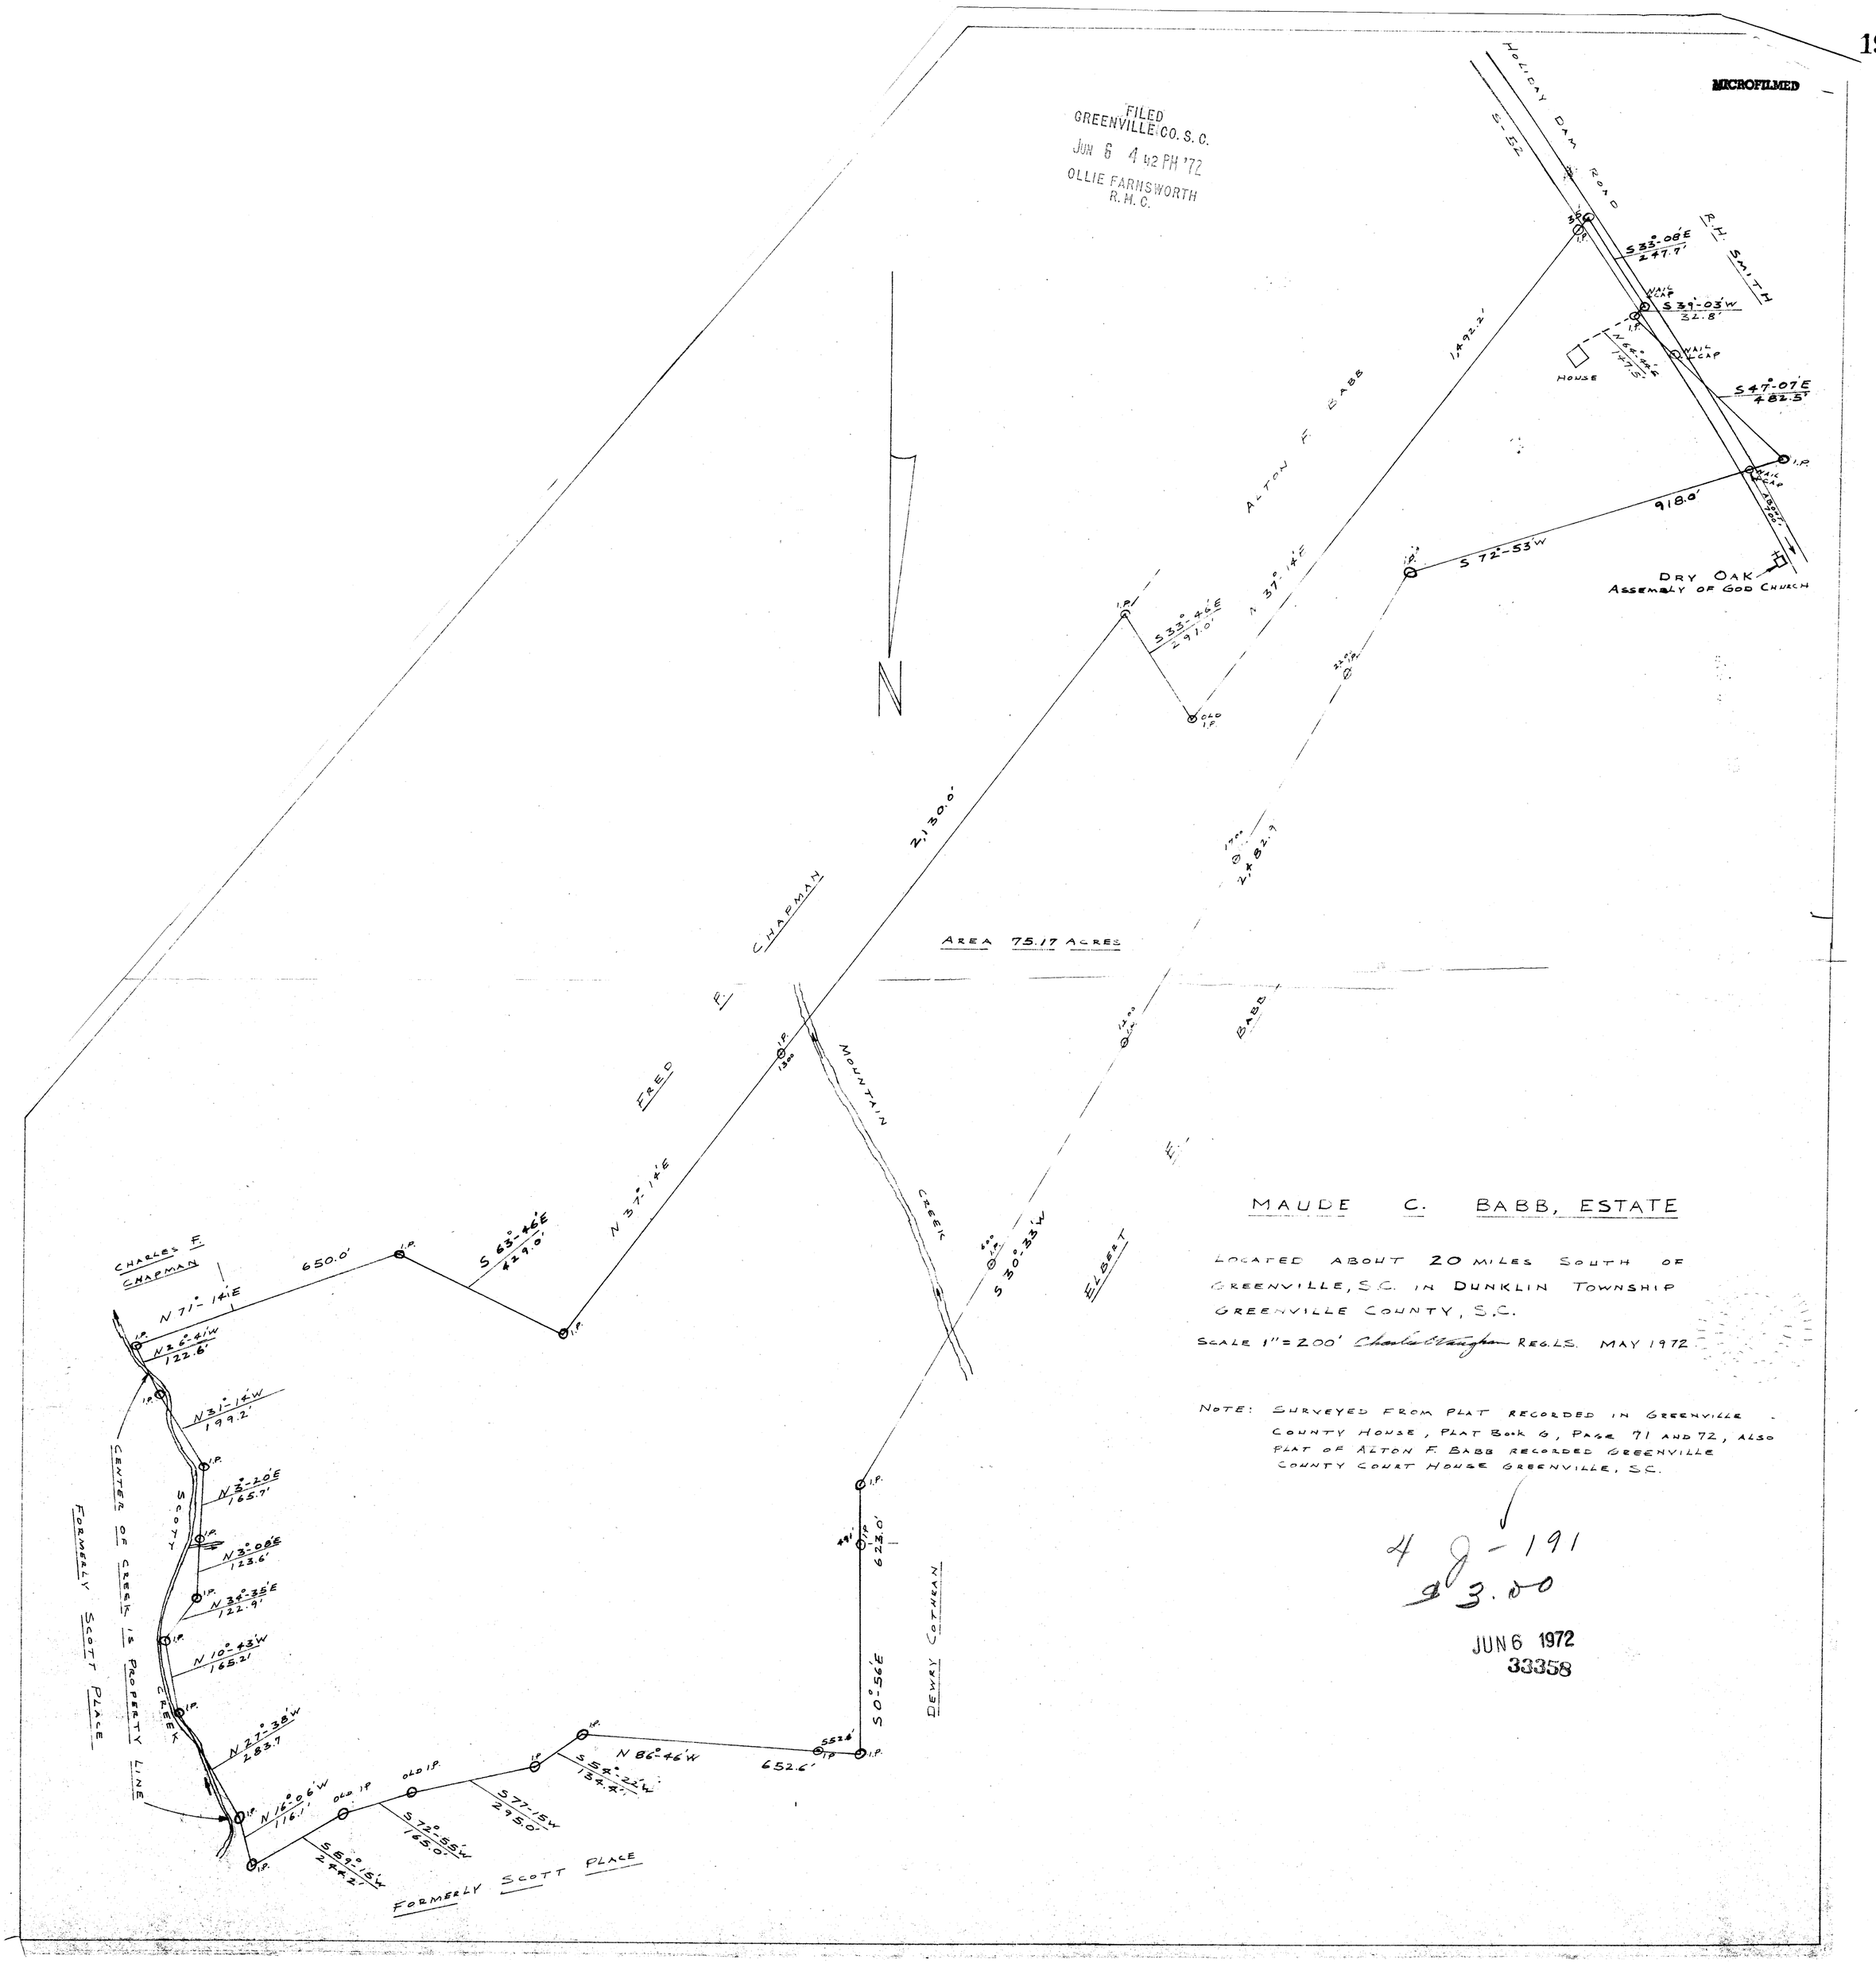

MAUDE C. BABB, ESTATE

LOCATED ABOUT 20 MILES SOUTH OF GREENVILLE, S.C. IN DUNKLIN TOWNSHIP GREENVILLE COUNTY, S.C.

SCALE 1" = 200' Charles C. Vaughan REG. L.S. MAY 1972

NOTE: SURVEYED FROM PLAT RECORDED IN GREENVILLE COUNTY HOUSE, PLAT BOOK G, PAGE 71 AND 72, ALSO PLAT OF ALTON F. BABB RECORDED GREENVILLE COUNTY COURT HOUSE GREENVILLE, S.C.

4 J - 191
3.00

JUN 6 1972
33358