Microfilmed

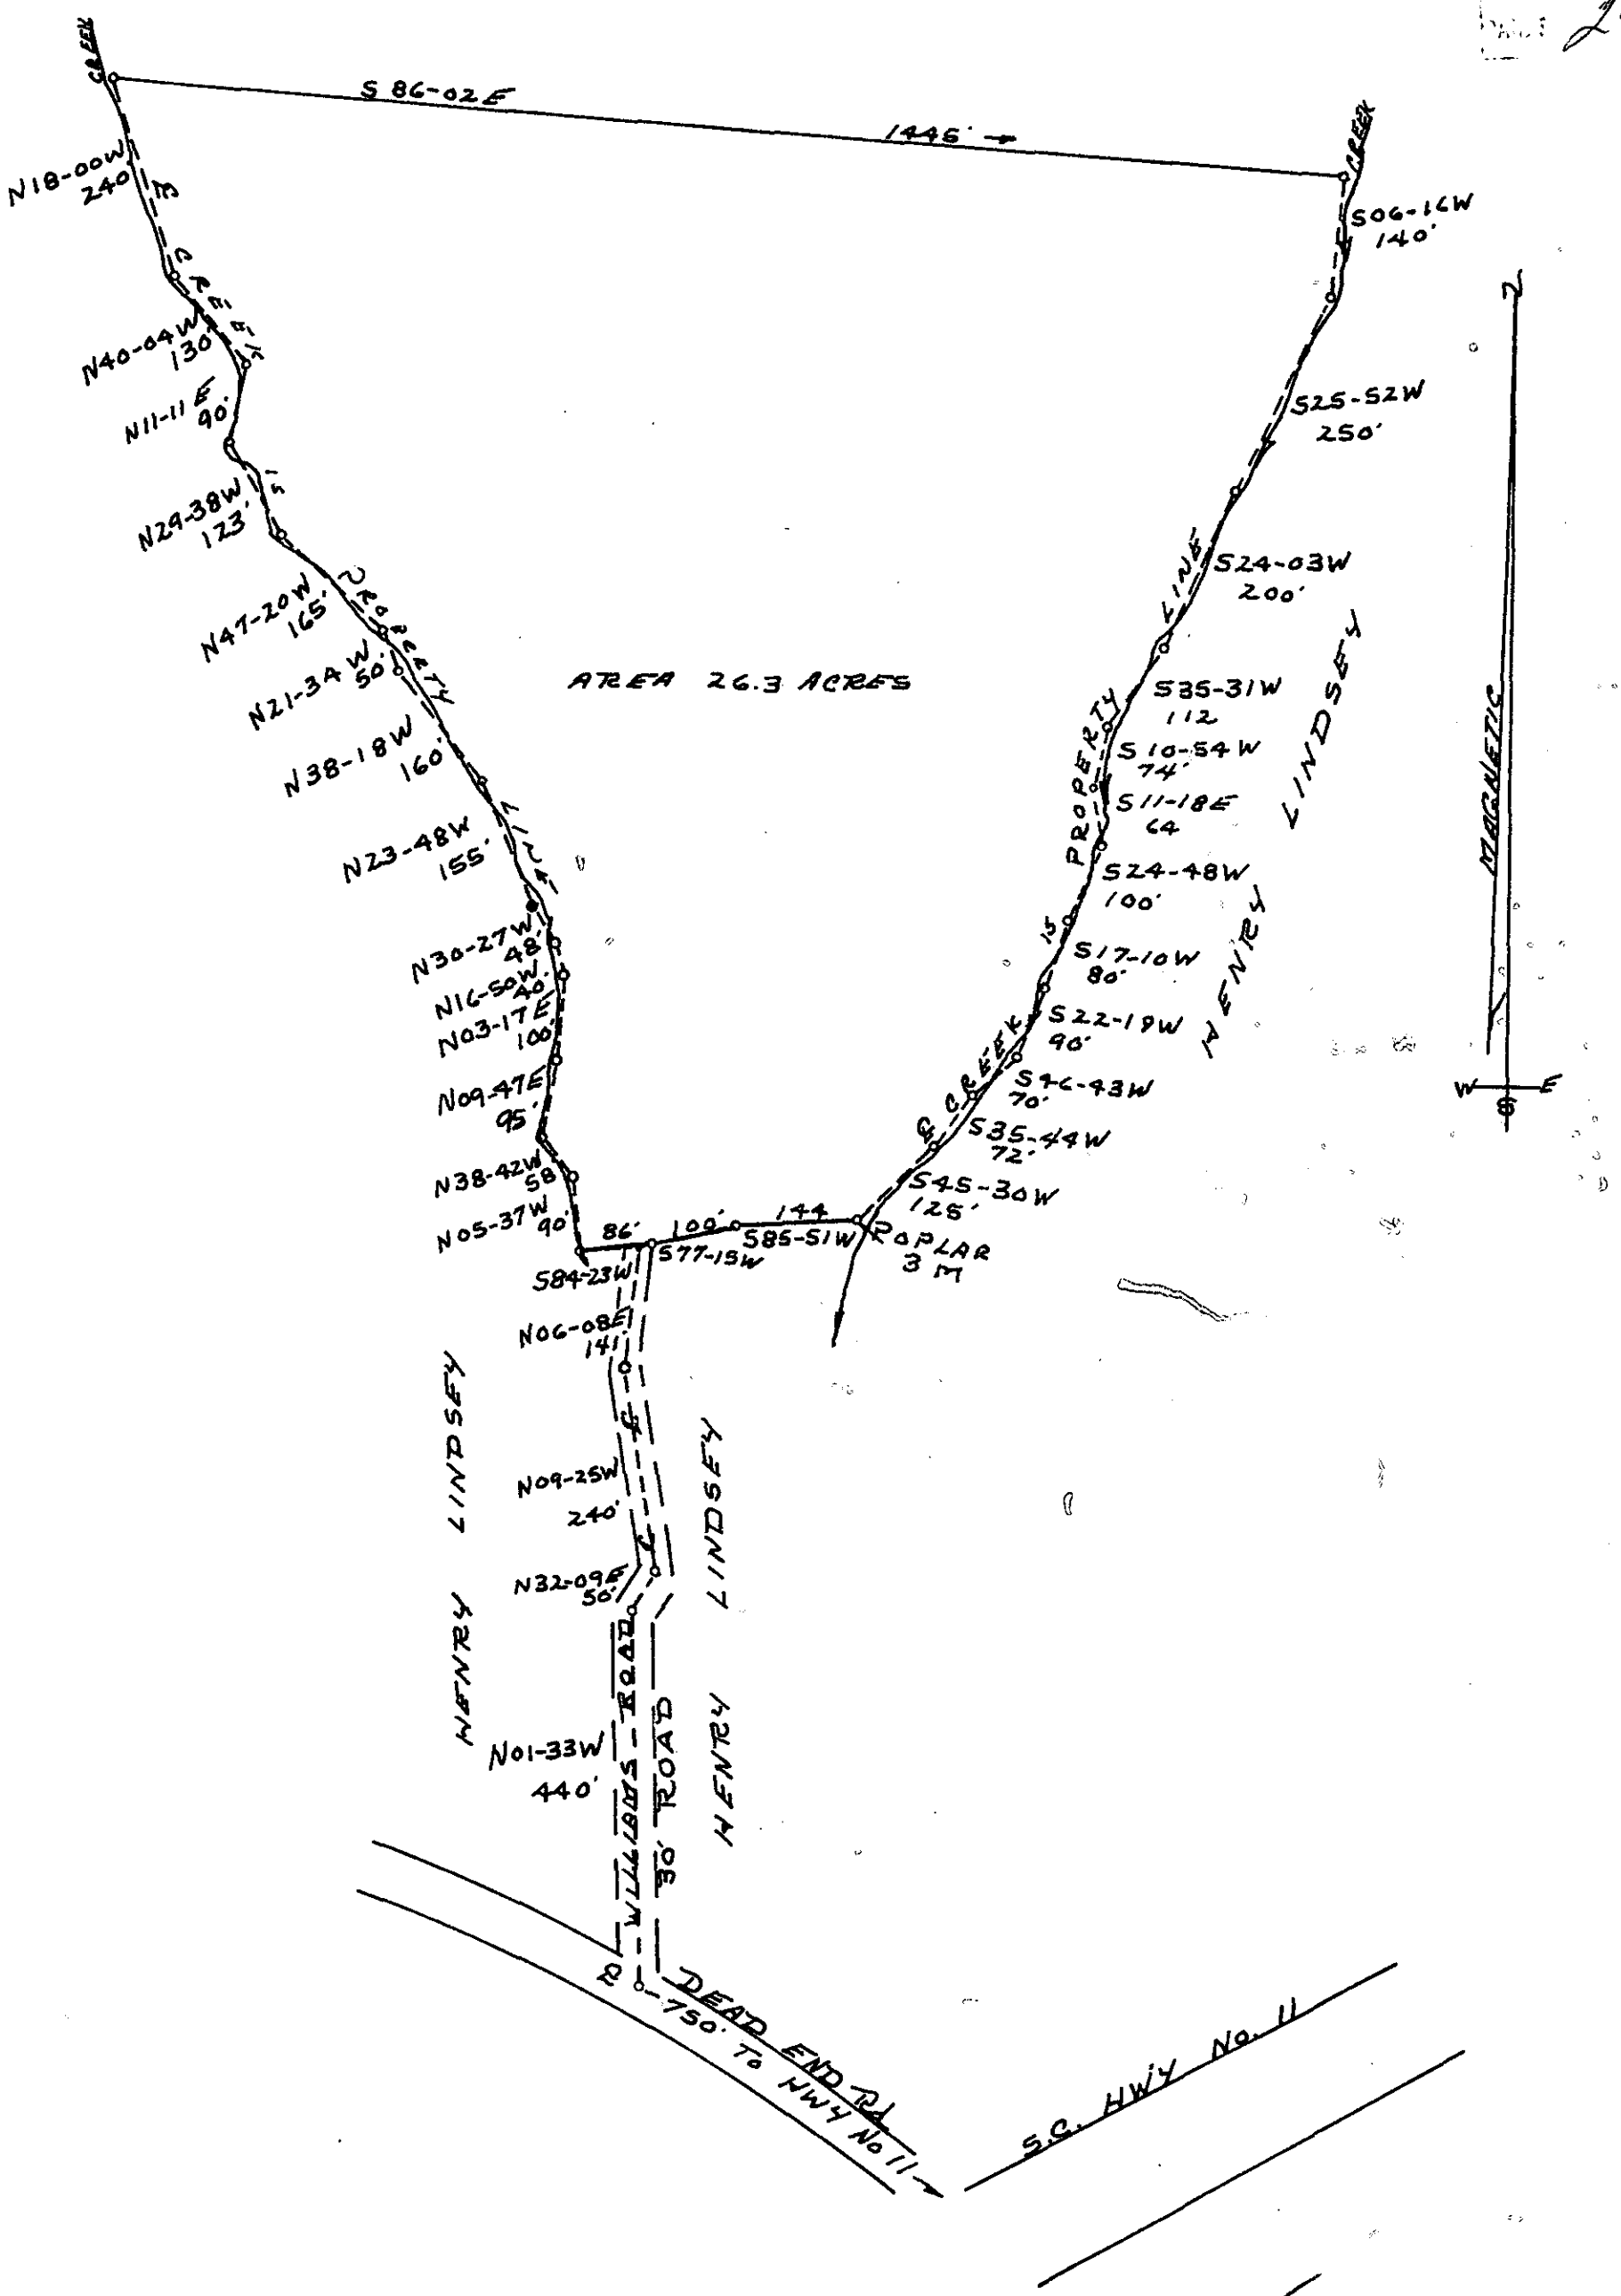

PLAT OF PROPERTY
OF
DONALD J. WILLIAMS SR.
LOCATED NEAR GLASSY MTN
GREENVILLE COUNTY
STATE OF SOUTH CAROLINA
SCALE 1" = 200'
11-6-72

TERRY T. DILL
REG. C E & LS
No. 104
Rt 2 TAYLORS, S.C.

4T-34

FILED
GREENVILLE CO. S.C.
NOV 9 11 27 AM '72
ELIZABETH RIDDLE
R.H.C.

NOV 9 1972

13968