Microfilmed

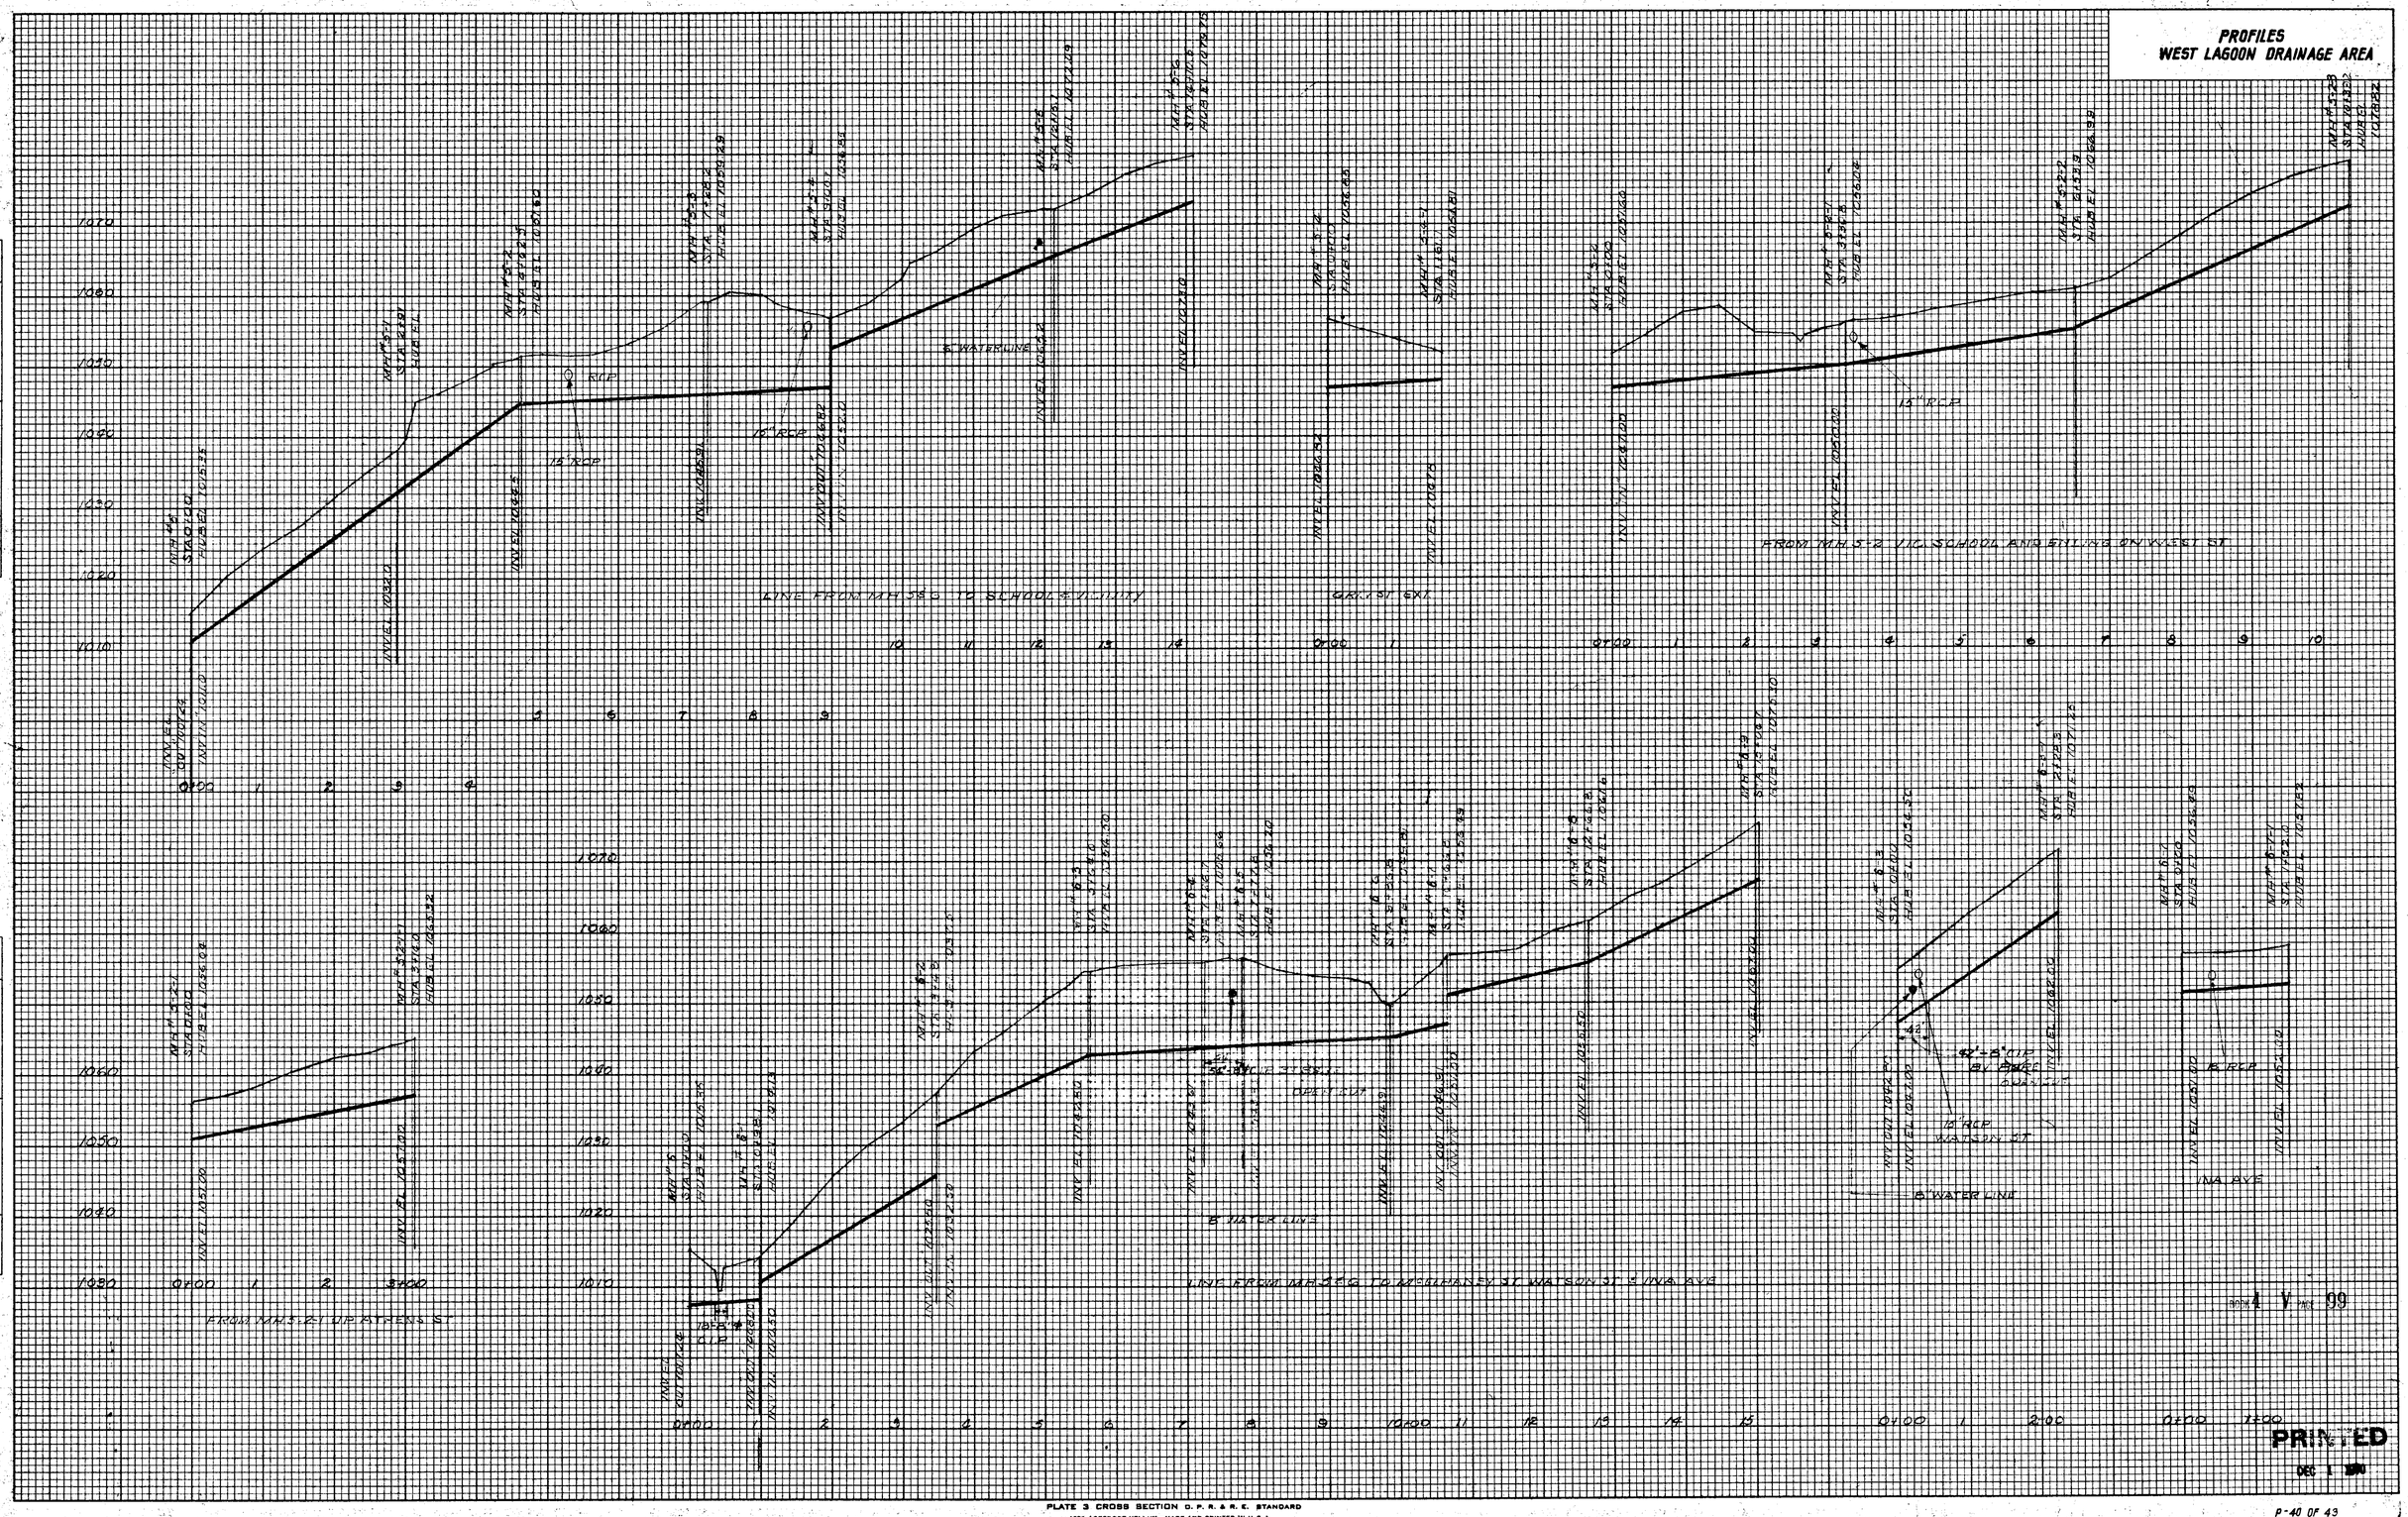


FINAL SURVEY — NOTE BOOK NO. — SURVEYED — PLOTTED — TEMPLATE — AREAS — AREAS CHECKED — BY — DATE

ORIGINAL SURVEY — NOTE BOOK NO. — SURVEYED — PLOTTED — TEMPLATE — AREAS — AREAS CHECKED — BY — DATE

BOOK 4 V PAGE 99

PLATE 3 CROSS SECTION O. P. R. & R. E. STANDARD
100% AGEPROOF VELLUM—MADE AND PRINTED IN U.S.A.
EUGENE DIETZGEN CO.