FINAL SURVEY	BY	DATE
SURVEYED		
PLOTTED		
NOTE BOOK		
TEMPLATE		
AREAS		
AREAS CHECKED		
NO.		

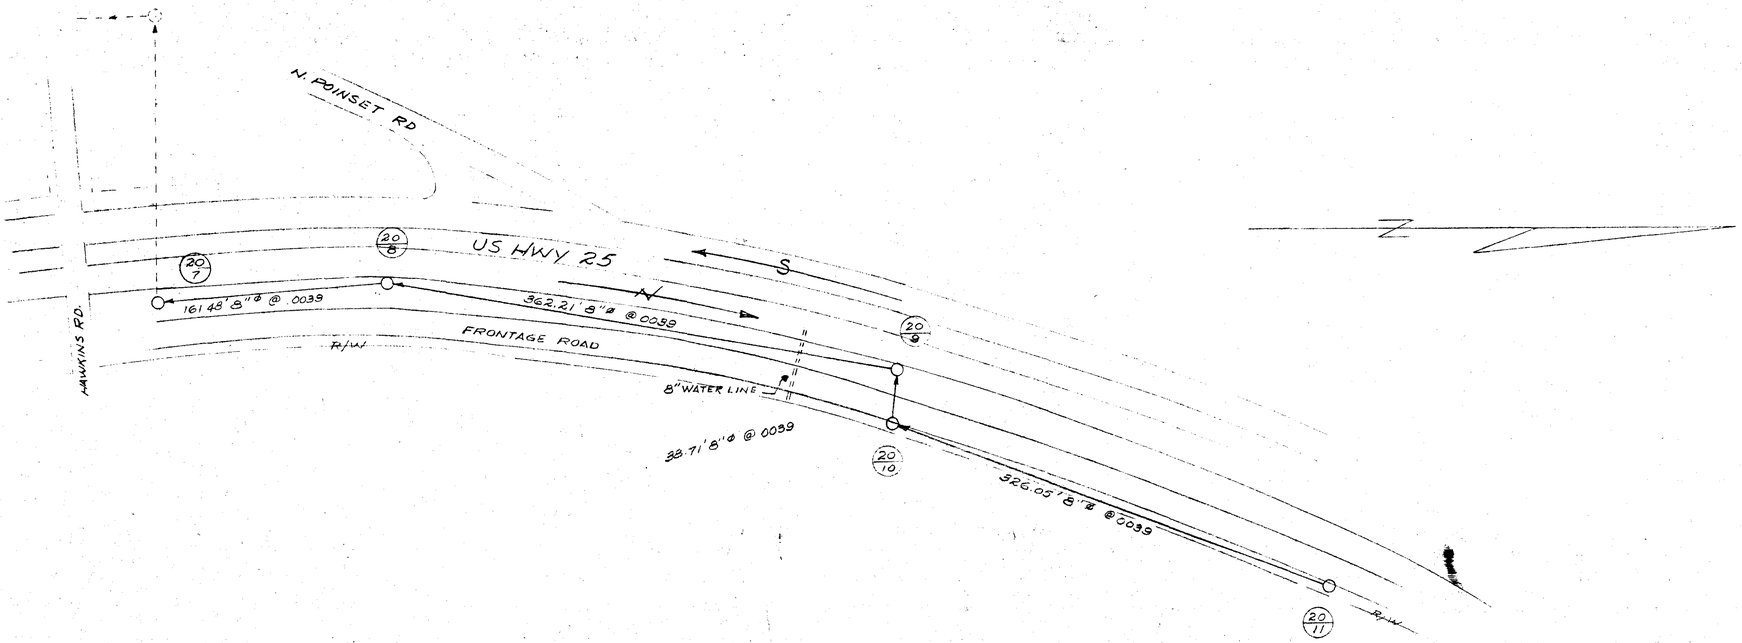

ADDED COLLECTION LINE
ALONG HWY 25 N

SCALE, HORZ 1" = 50'
VERT 1" = 5

ORIGINAL SURVEY	BY	DATE
SURVEYED		
PLOTTED		
NOTE BOOK		
TEMPLATE		
AREAS		
AREAS CHECKED		
NO.		

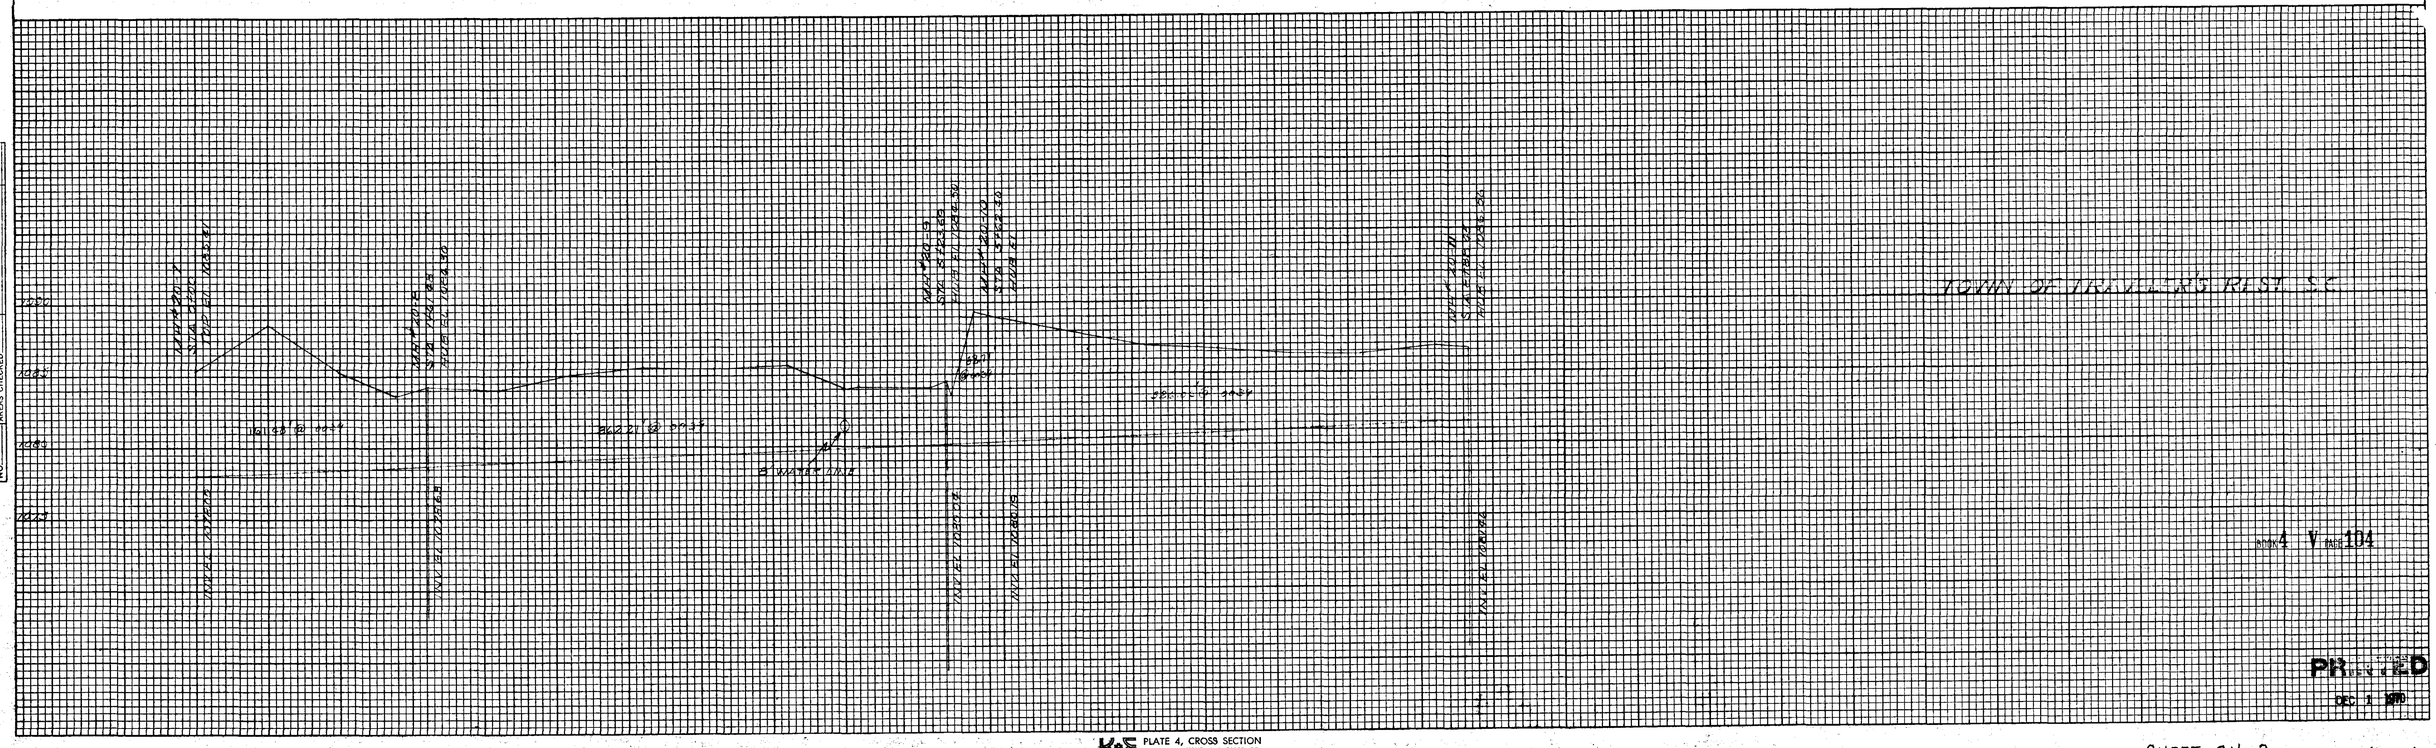

BOOK 4 V PAGE 104

PRELIMINARY
RECEIVED
DEC 1 1970

K&E PLATE 4, CROSS SECTION
KEUFFEL & ESSER CO.

48 7080 ALBANENE® TRACING PAPER 35918
MADE IN U.S.A.

SHEET CH-2