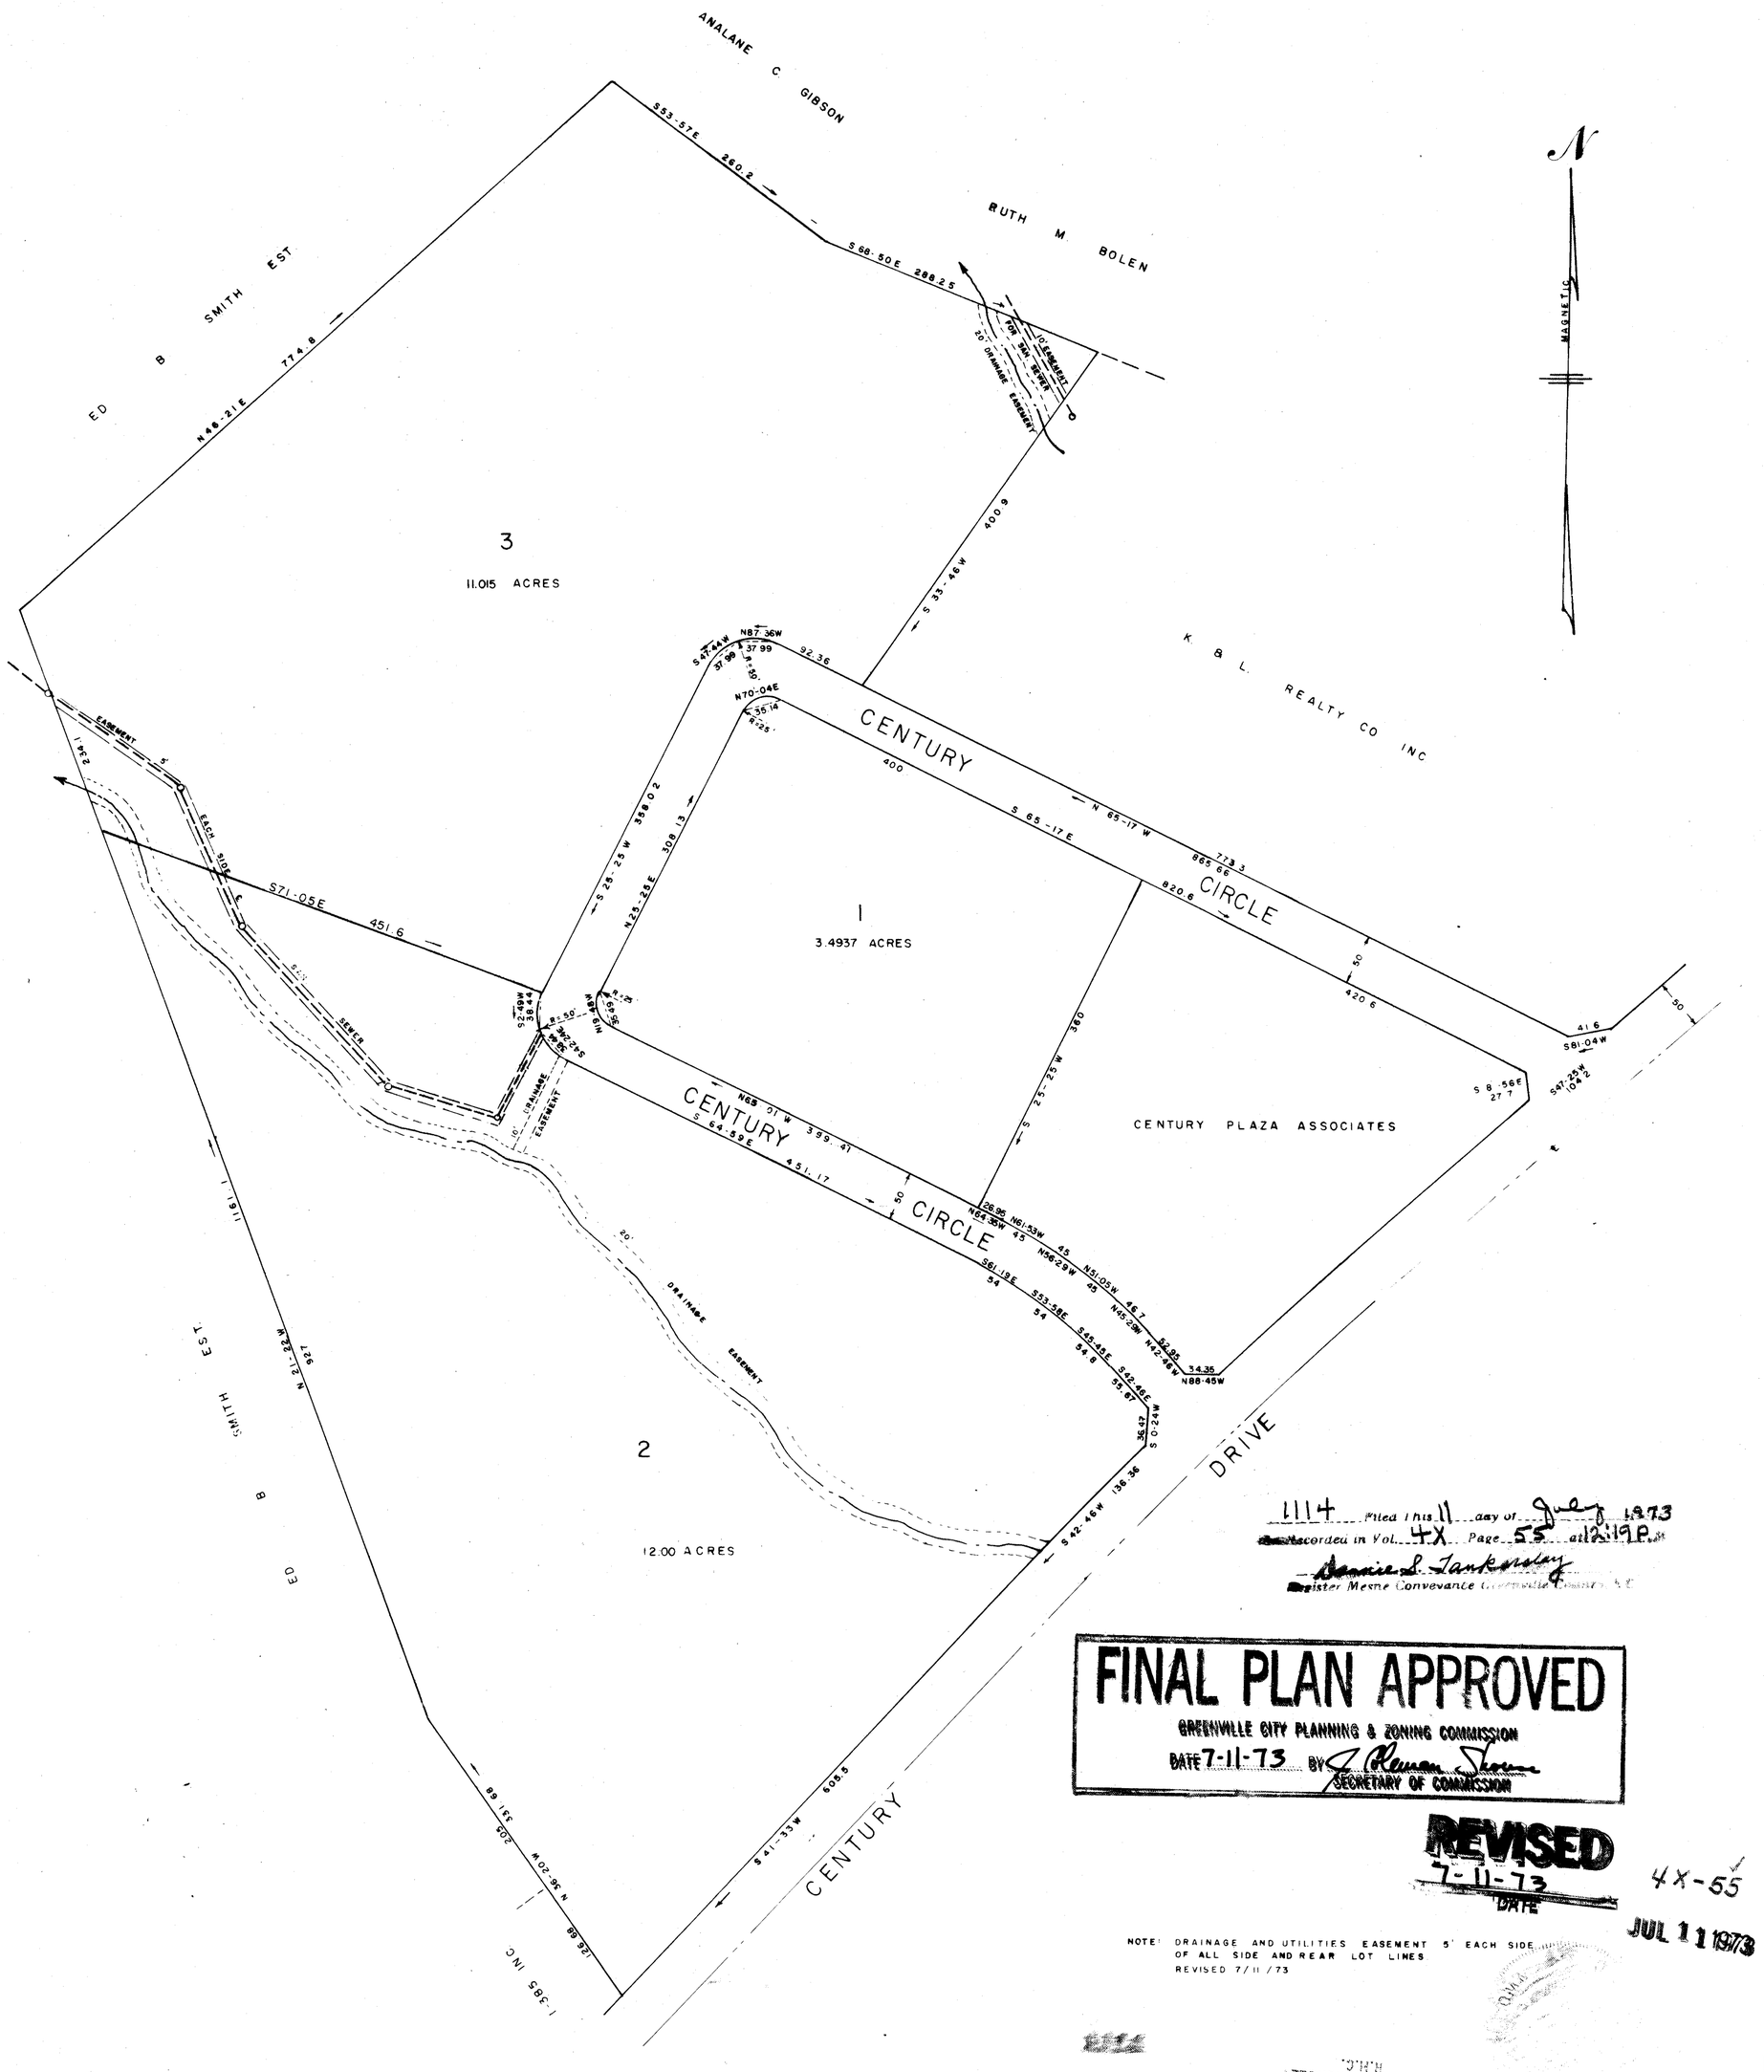

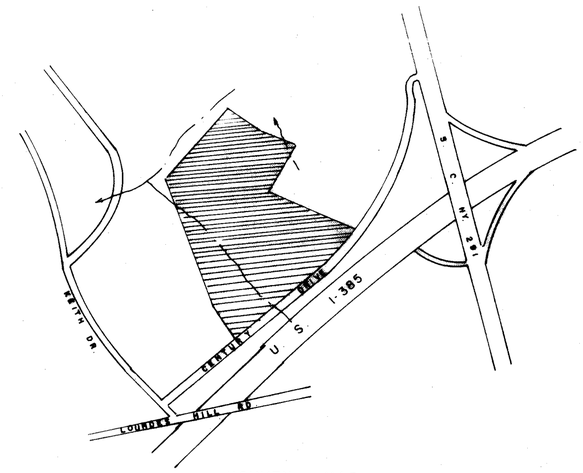

VICINITY MAP

I HEREBY CERTIFY THAT THIS IS AN ACCURATE MAP OF AN ACTUAL SURVEY COMPLETED BY ME ON MAY 23, 1973.

C. O. Riddle

REG. S C LAND SURVEYOR NO. 1347

I HEREBY CERTIFY THAT I AM THE OWNER OF PROPERTY SHOWN ON THIS PLAT AND DO APPROVE OF THE SUBDIVISION THEREOF AS SHOWN

I-385, INC., BY. Wm. Boyd Traylor, Secretary
606 E. NORTH ST.

I HEREBY CERTIFY THAT MONUMENTATION OF THIS SUBDIVISION IN COMPLIANCE WITH THE CITY OF GREENVILLE, SOUTH CAROLINA SUBDIVISION REGULATIONS WAS COMPLETED BY ME ON MAY 23, 1973

C. O. Riddle

REG S.C. LAND SURVEYOR NO 1347

THE UNDERSIGNED BEING THE OWNER OF THE PROPERTY SHOWN HEREON DO(ES) APPROVE THIS PLAN OF SUBDIVISION AND HEREBY DEDICATES TO PUBLIC USE THE ROADS, STREETS, EASEMENTS OR OTHER PUBLIC AREAS SHOWN HEREON

I-385, INC. BY. Wm. Boyd Traylor, Secretary
606 E. NORTH ST.
MAY 28, 1973

1114 Filed this 11 day of July 1973
Recorded in Vol. 4X Page 55 at 12:19 P.M.
Bernice S. Tankersley
Register Mesne Conveyance Greenville County, S.C.

FINAL PLAN APPROVED
GREENVILLE CITY PLANNING & ZONING COMMISSION
DATE 7-11-73 BY J. Pleman Shorne
SECRETARY OF COMMISSION

REVISED
7-11-73
DATE

4X-55

JUL 11 1973

NOTE: DRAINAGE AND UTILITIES EASEMENT 5' EACH SIDE OF ALL SIDE AND REAR LOT LINES
REVISED 7/11/73

FINAL PLAT

CENTURY PLAZA

I-385 INC OWNER	C.O. RIDDLE SURVEYOR
NO. OF ACRES 28.9	MILES OF NEW ROADS 0.38
NO. OF LOTS 3	DATE MAY 25, 1973

SCALE 1" = 100'

100 0 100 200 300

FILED
JUL 11 1973
DONNIE S. TANKERSLEY
R.M.C.
GREENVILLE CO. S.C.