MICROFILMED

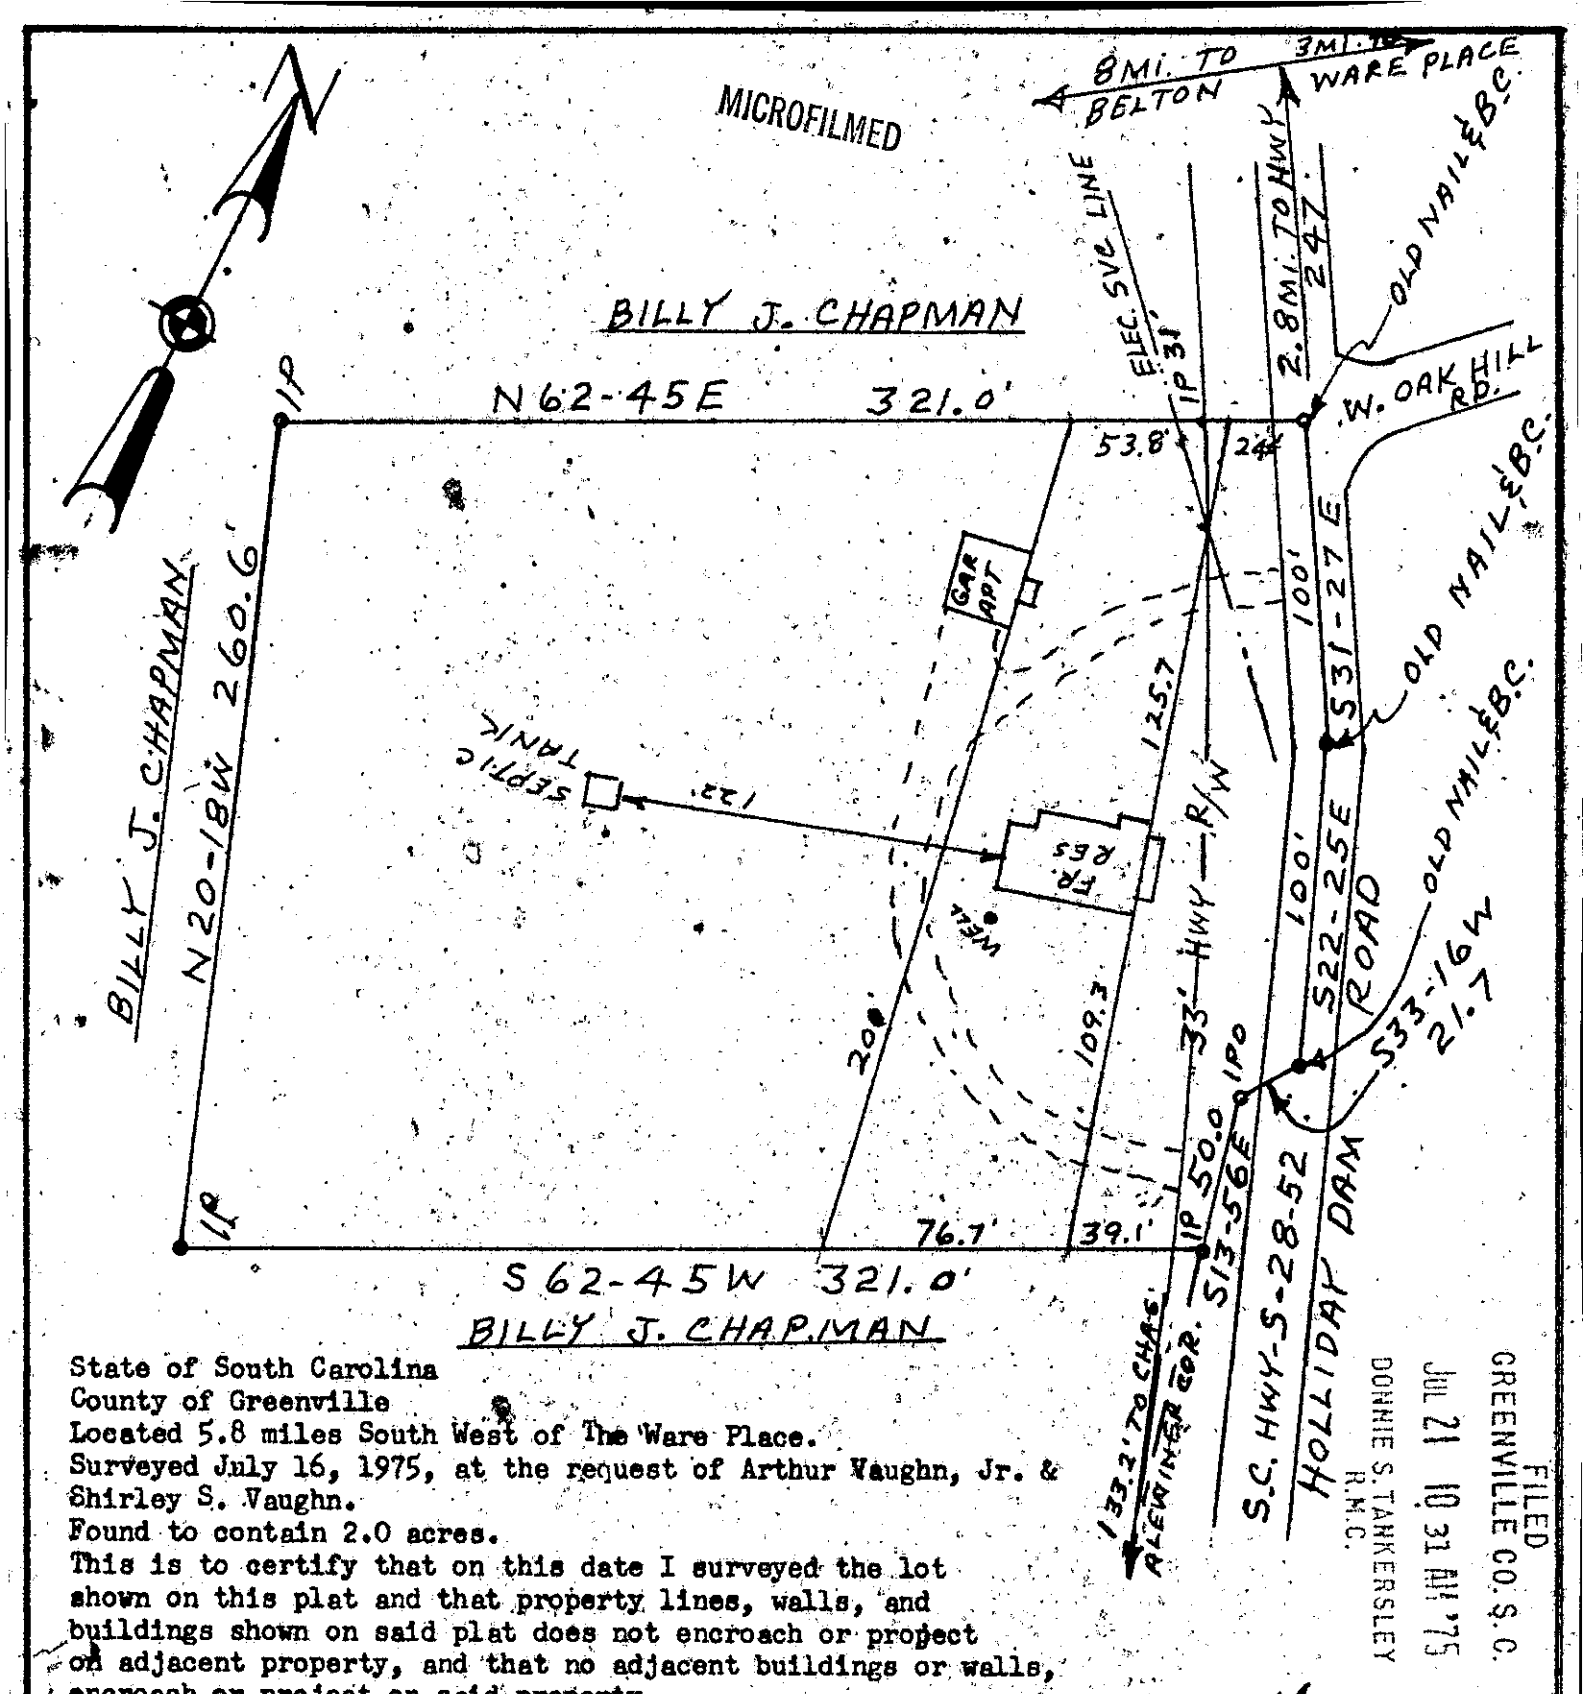

State of South Carolina
County of Greenville
Located 5.8 miles South West of The Ware Place.
Surveyed July 16, 1975, at the request of Arthur Vaughn, Jr. & Shirley S. Vaughn.
Found to contain 2.0 acres.
This is to certify that on this date I surveyed the lot shown on this plat and that property lines, walls, and buildings shown on said plat does not encroach or project on adjacent property, and that no adjacent buildings or walls, encroach or project on said property.

FILED
GREENVILLE CO. S.C.
JUL 21 10 31 AM '75
DONNIE S. TANKERSLEY
R.M.C.

PLAT RECORDED IN OFFICE OF CLERK OF COURT FOR GREENVILLE COUNTY, S. C. IN PLAT BOOK _____ AT PAGE _____.

Alvin Freeman
Alvin Freeman
Registered Land Surveyor
License # 2991

ALVIN FREEMAN REGISTERED LAND SURVEYOR LIC. NO. 2991 SOUTH CAROLINA

ALVIN FREEMAN
Registered Land Surveyor
709 S. Main St. P. O. Box 784
Anderson, S. C. 29621
Phone (803) 226-7813

1748

RECORDING FEE
PAID $ 1.00

JUL 21 1975

SM-113

SCALE 1" = 60'