MICROFILMED

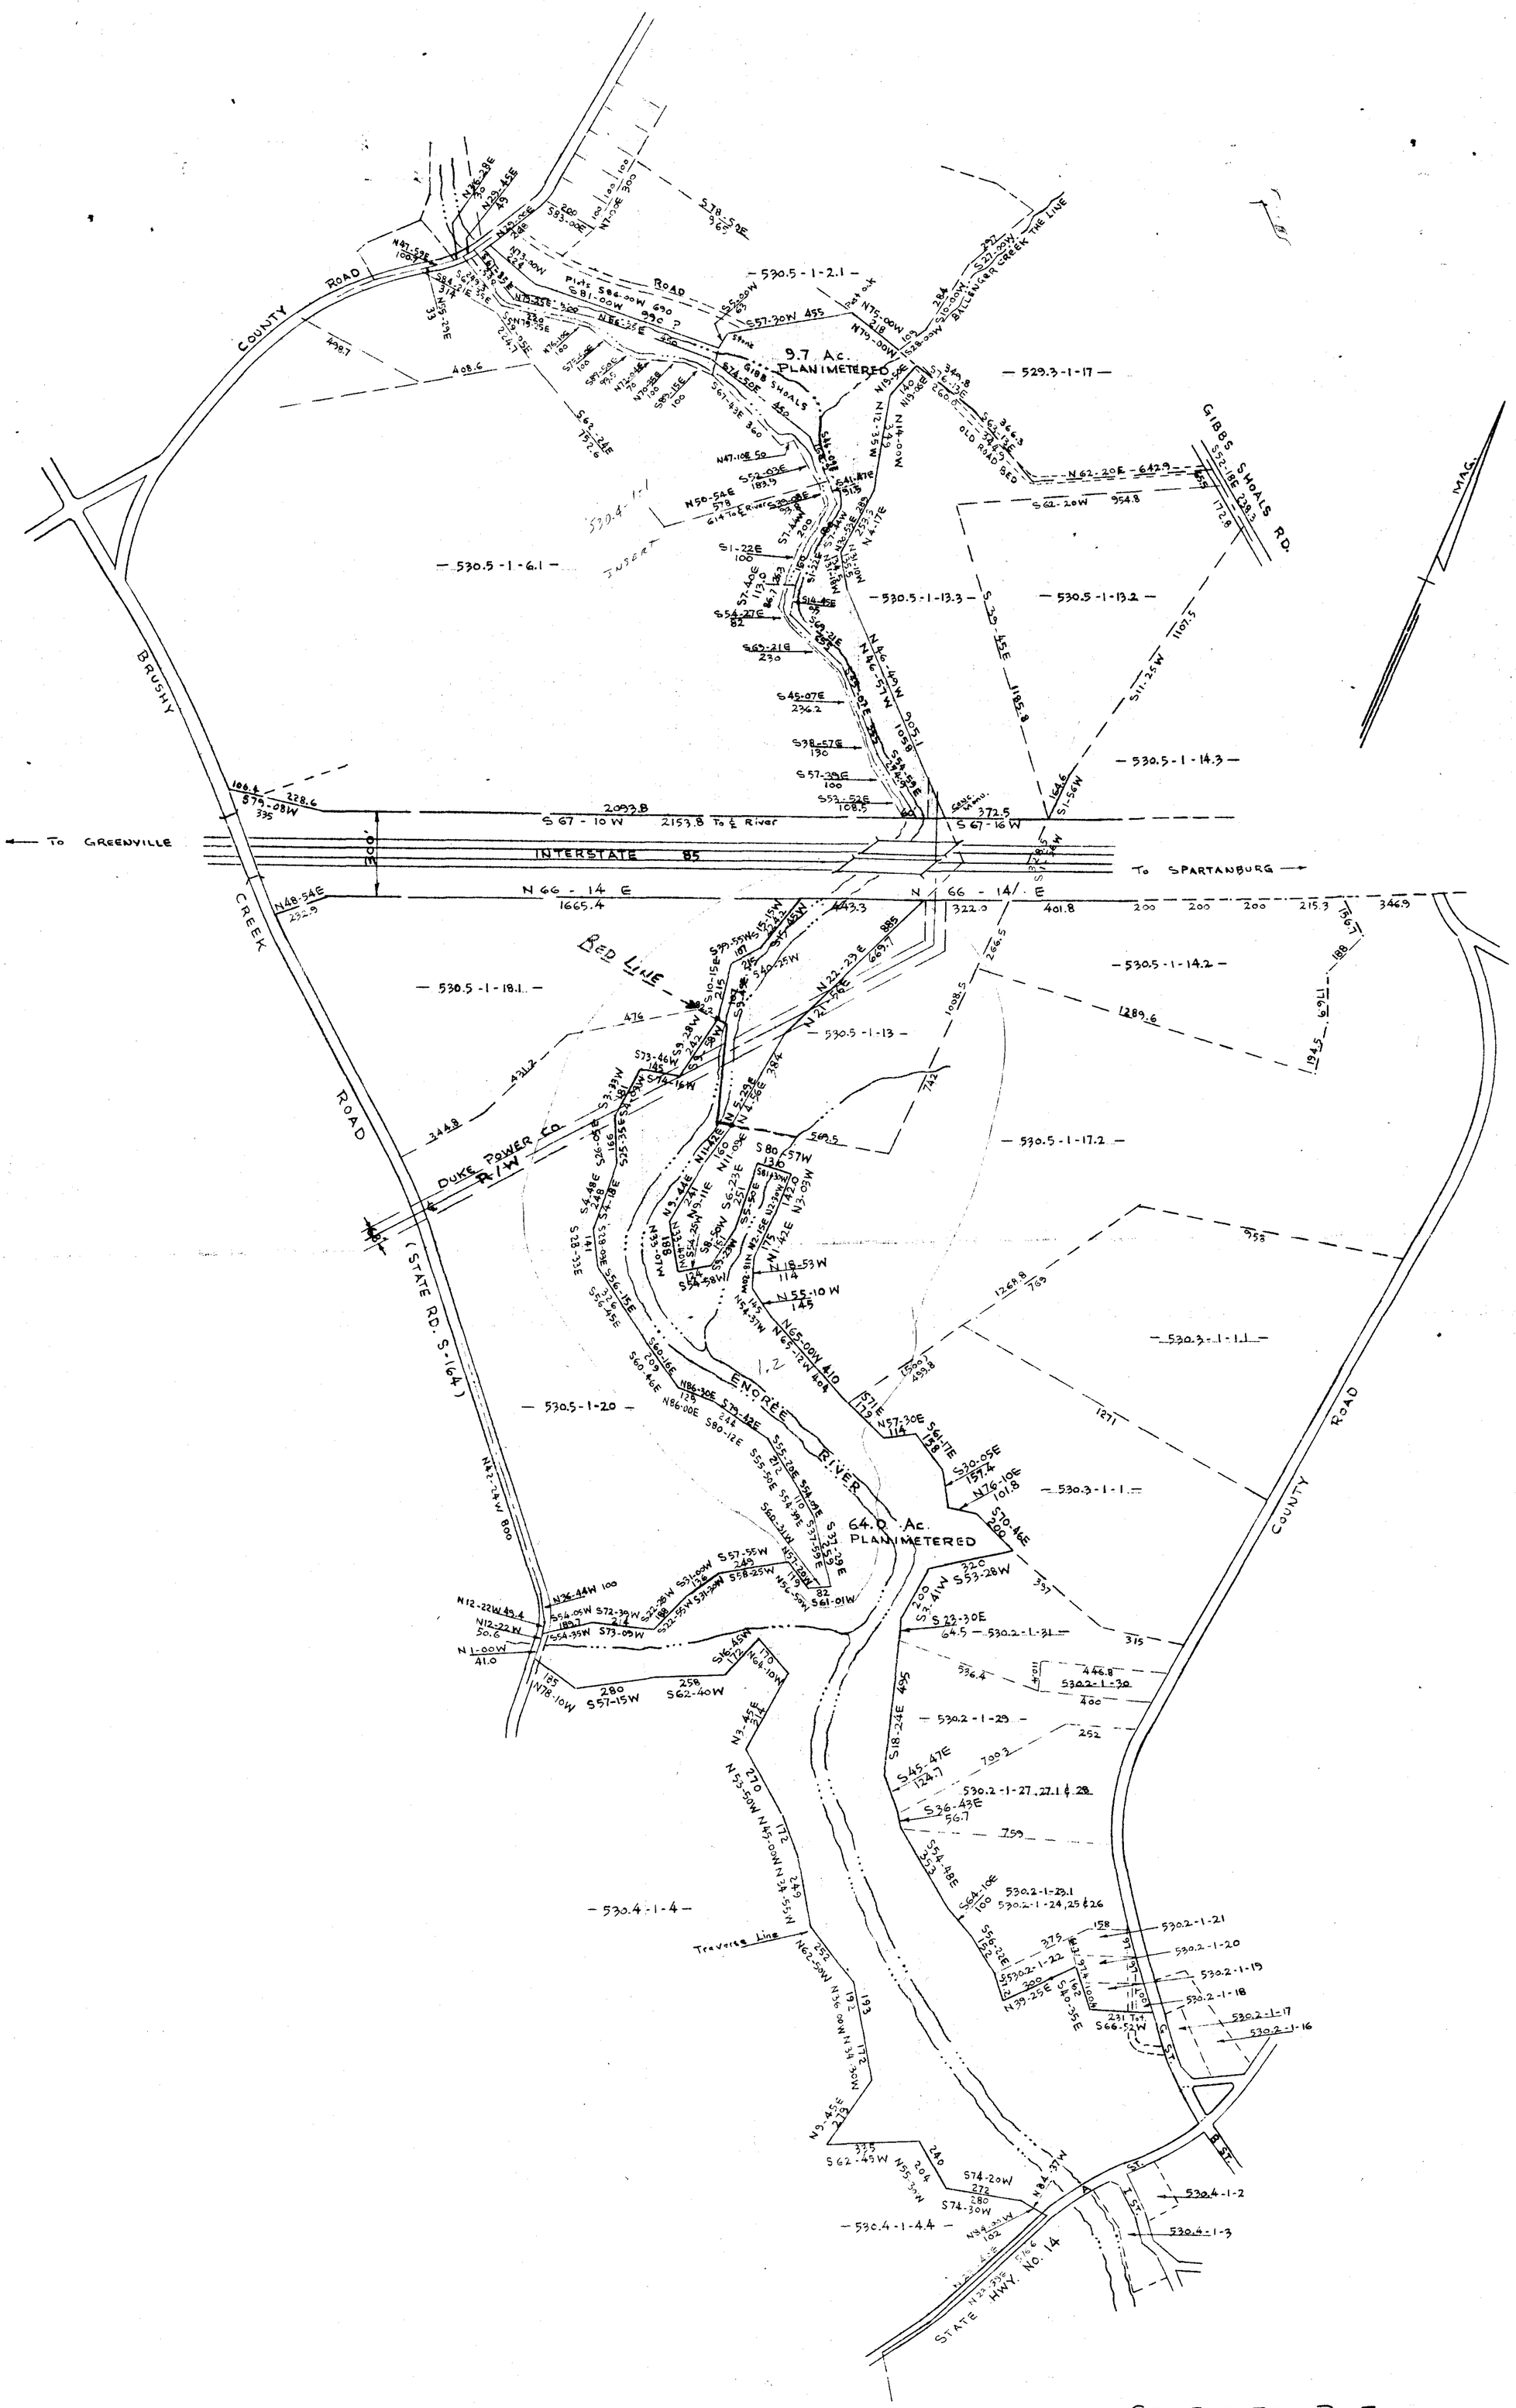

15-X-98

24335

15-X-87

NOTE
PLAT COMPILED FROM EXISTING PLATS, DEEDS & BLOCK BOOK INFORMATION FROM THE FOLLOWING BLOCK BOOK SHEETS 530.2, 530.3 530.4 & 530.5

FILED
GREENVILLE CO. S. C.
MAR 15 3 00 PM '77
DONNIE S. TANKERSLEY
R.M.C.

Plat Filed This 15th day of March 1977
And Recorded in Vol. 5Y Page 82-88 at 3:00 P M
Dennie S. Tankersley
Register Mesne Conveyance Greenville County, S. C.

COMPOSITE PLAT
for
CAINE COMPANY
GREENVILLE CO., S.C.
SCALE 1"=300' SEPT. 17, 1975

PIEDMONT ENGINEERS ARCHITECTS & PLANNERS
GREENVILLE, S.C.

MICROFILMED