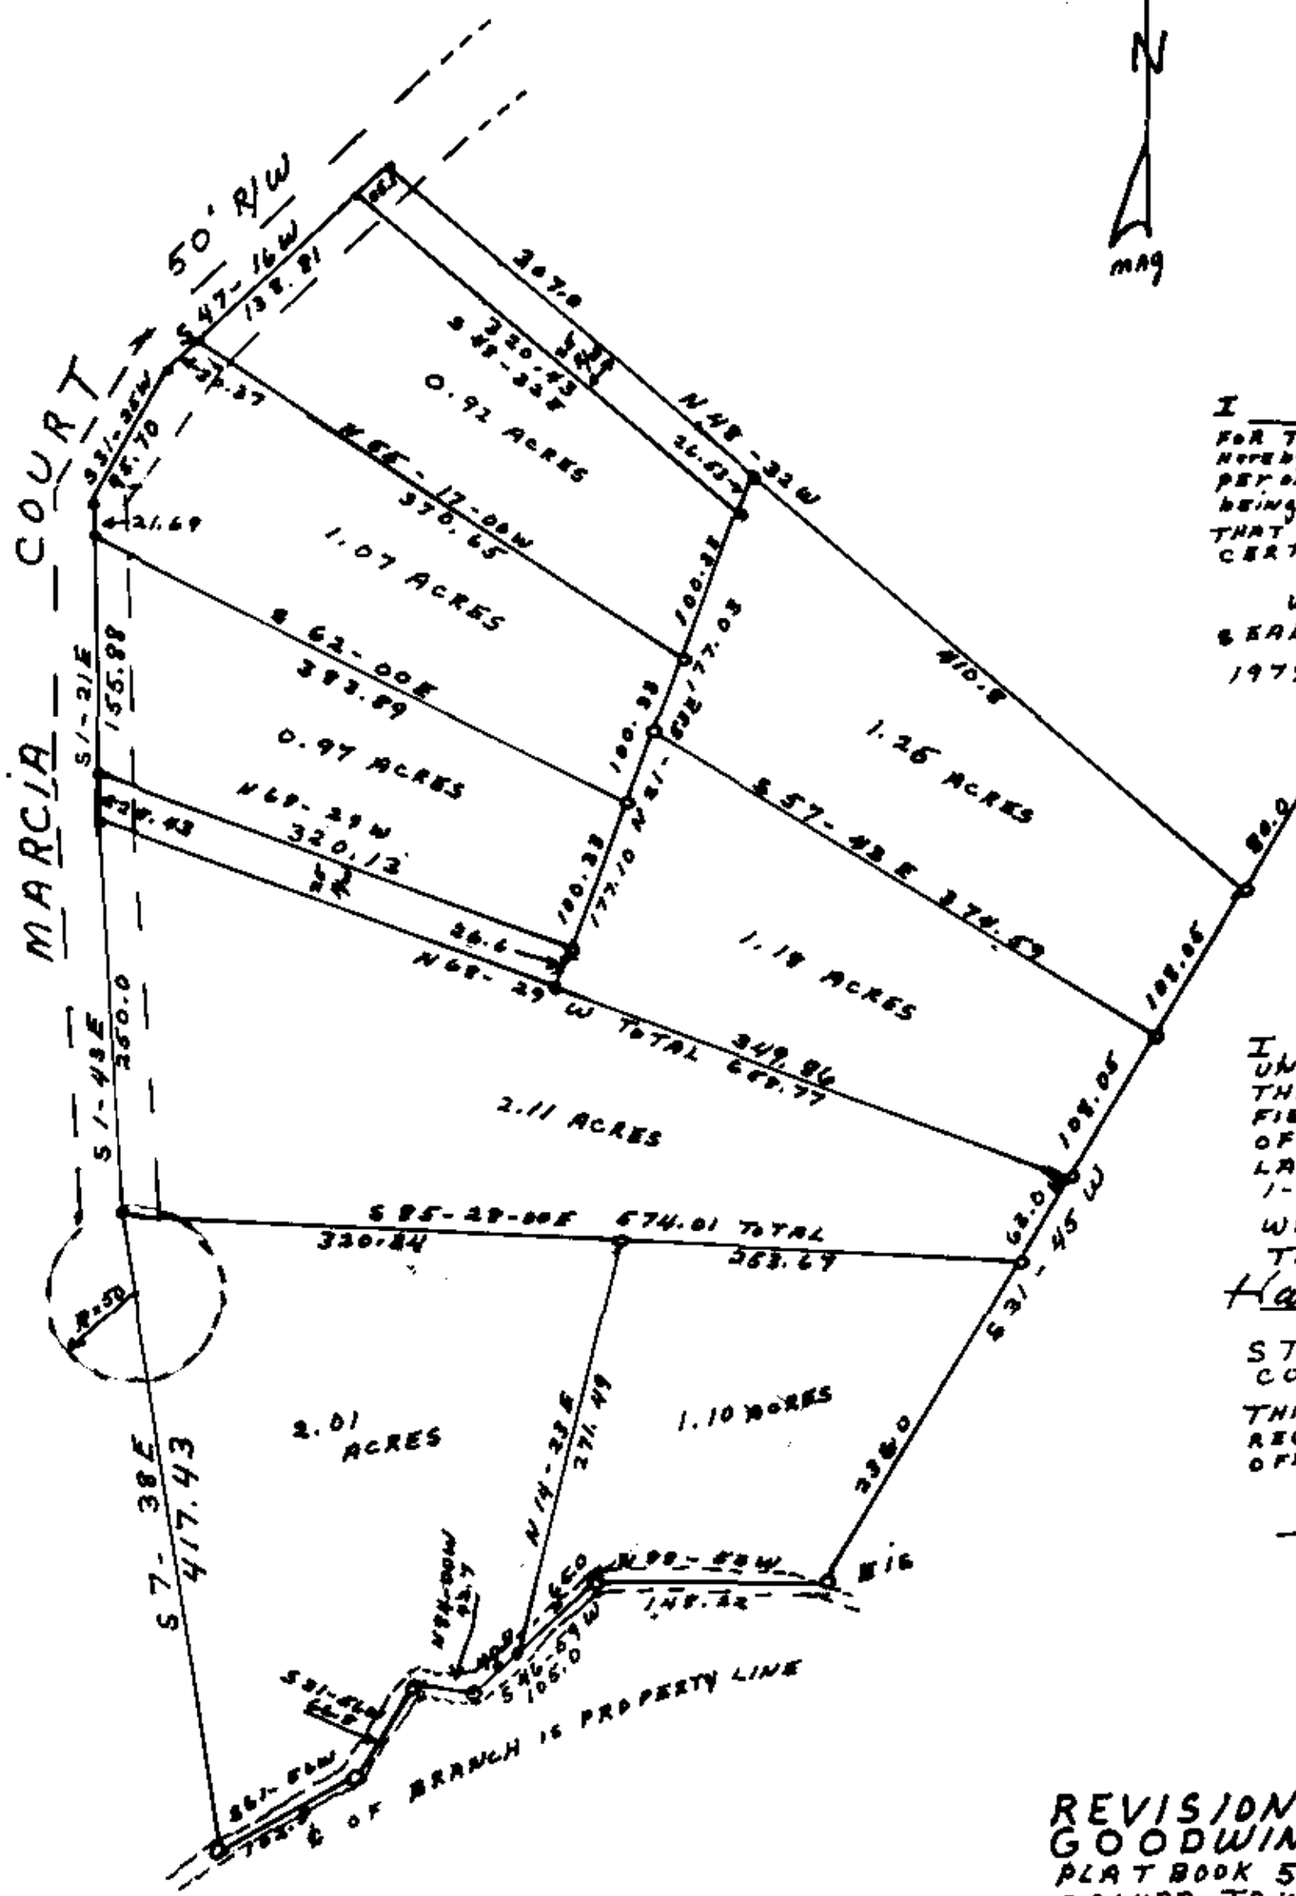

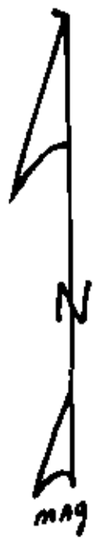

I Phullis C. Flynn Notary Pky Public in and for Transylvania County North Carolina do hereby certify that Harry W. Ashworth personally appeared before me this day and being first duly sworn, acknowledged that he executed the foregoing ding certificate.

WITNESS my hand and na notorial seal this the 7th day of of March 1979

Phyllis C. Flynn
NOTARY PUBLIC

my commission expires es January 31, 198282.

I Harry W. Ashworth certertify that under my direction and sui superuision this map was drawn fromrom actual field land survey; that tht the error of closure as calculated led by latitudes and departures es is 1-3000 are better.

WITNESS my hand and seaseal this day 6 of March 197 1979.

Harry W. Ashworth S.C. RL RL 1841

STATE OF SOUTH CAROLIALINA
COUNTY OF GREENVILLE LE

THIS PLAT WAS PRESENTED FOR FOR REGISTRATION AND RECORDED IND IN THIS OFFICE IN PLAT BOOK ____ P ____ PAGE ____
THIS DAY ____ OF ____ 1979
____ o'clock.

REVISION OF LOTS 7, 8, 8A 8A 9
GOODWIN BRIDGE ESTATETES
PLAT BOOK 5J PAGE 19
SALUDA TOWNSHIP
GREENVILLE COUNTY, S.C.
SURVEYED BY H.W. ASHWORTH S.C. RL RL 1841
6 MARCH 1979 SCALE 1" = 100 F.

This plat is not within the limits of the Greenville County Subdivision Regulation Jurisdiction and therefore recordation approval by the Greenville County Planning Commission is not required.

3/8/79 Anthony B. Cirilli
Greenville County Planning Commission

NOTE
IRON PINS SET ON ALL LOT COR.
IRON PINS SET 25FT ℄ OF MARCIA COURT DRIVE

25717

Filed This 8 day of March 19 79 at 11:59 A.M.
And Recorded in Vol. 7-A Page 13 7-A-13
Register Mesne Conveyance Greenville County, S.C.

GREENVILLE CO. S.C.
MC BERDLEY