FILED
GREENVILLE CO. S. C.
MAY 11 9 21 AM '79
DONNIE S. TANKERSLEY
R.M.C.

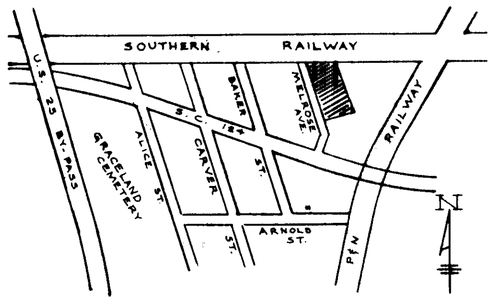

LOCATION MAP
NOT TO SCALE

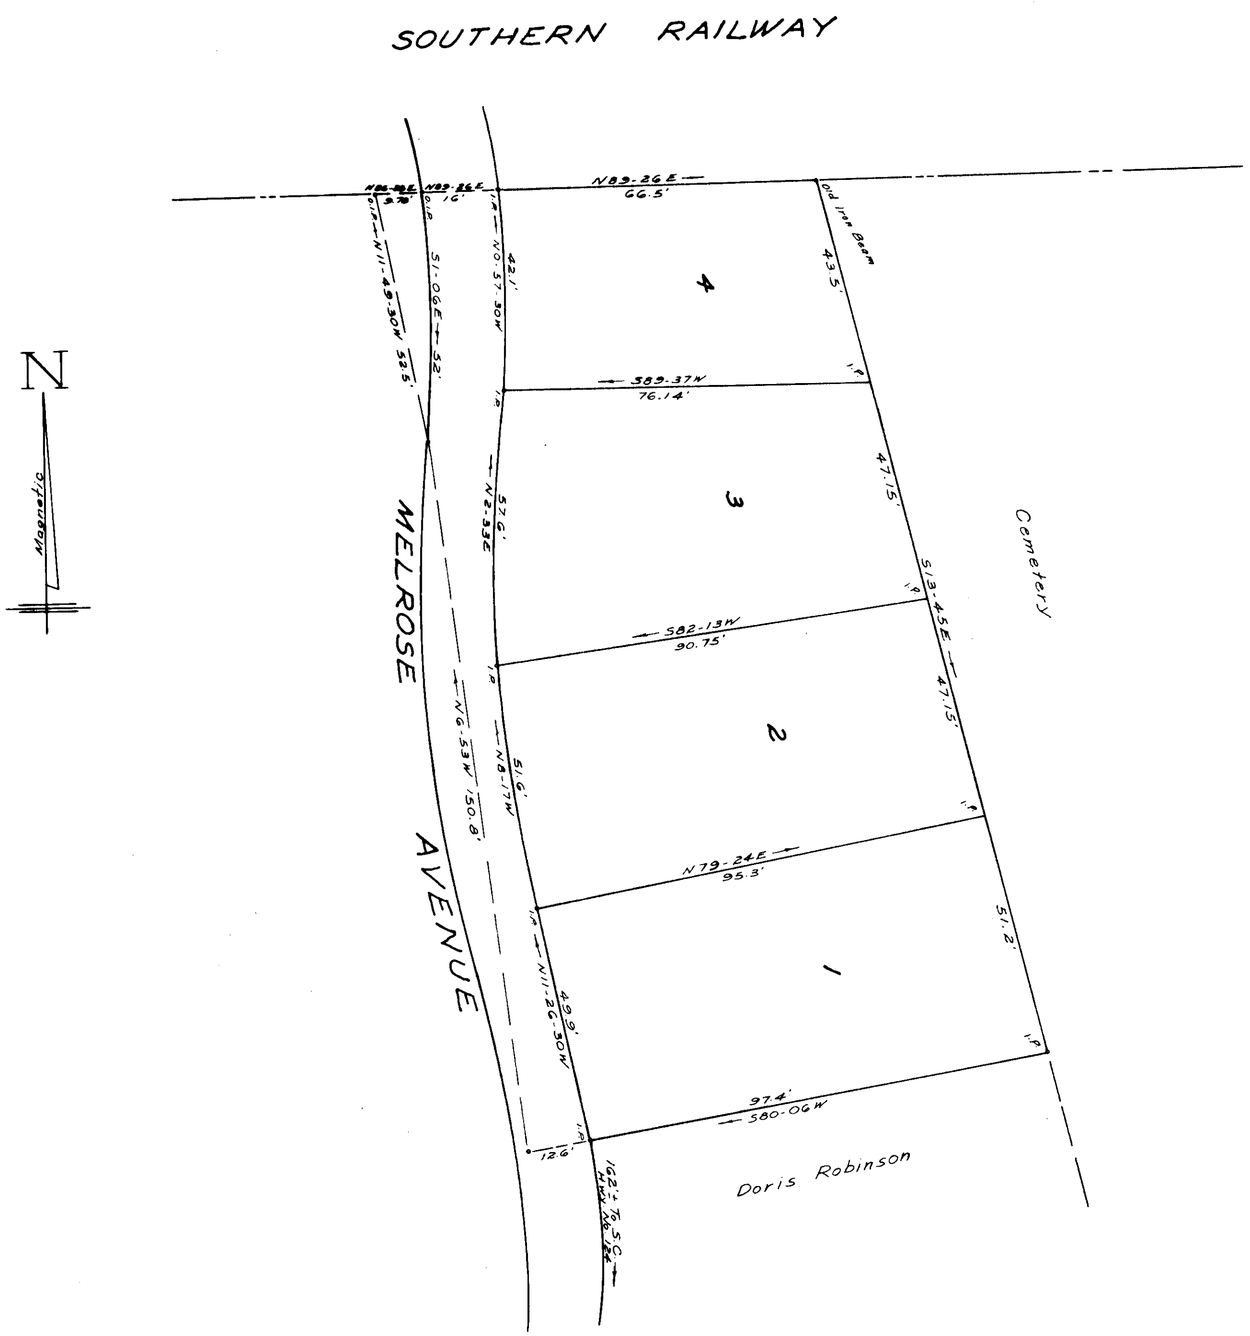

FINAL PLAT

CERTIFICATE OF OWNERSHIP AND DEDICATION

"The undersigned hereby acknowledge that I am (we are) the owner(s) of the property shown and described hereon and that I (we) hereby adopt this plan of subdivision with my (our) free consent and that I (we) establish the minimum building restriction lines, and hereby dedicate to public use as roads, streets, and easements, forever all areas as shown or indicated on said plat.

__/__/__ ✓ Signed _____

__/__/__ Signed _____

__/__/__ Signed _____

__/__/__ Signed _____

CERTIFICATE OF ACCURACY

"I, W. R. WILLIAMS, JR., certify that this plat was (drawn by me) (drawn under my supervision) (an actual survey made under my supervision) from (an actual survey made by me) (deed description recorded in Book _____, Page _____, Book _____, Page _____, etc.) (other); that the error of closure as calculated by latitudes and departures is 1/10,300, that the boundaries not surveyed are shown as broken lines plotted from information found in Book _____, Page _____; that this plot was prepared in accordance with the Greenville County Subdivision Regulations as adopted.

April 23, 1979 — DATE

W.R Williams Jr. — LICENSED ENGINEER OR REGISTERED SURVEYOR

S. C. Registration No. P.E. & L.S. 3279

CERTIFICATE OF APPROVAL FOR RECORDING

"I hereby certify that the subdivision plat shown hereon has been found to comply with the Subdivision Regulations for Greenville County, with the exception of such variances, if any, as are noted in the minutes of the Greenville County Planning Commission of Greenville County, South Carolina, and that it has been approved for recording in the office of the County Register of Mesne Conveyance."

5/4/79 — DATE

Joyce J. Costa — DIRECTOR OF PLANNING, GREENVILLE COUNTY PLANNING COMMISSION

79-133
FILE NUMBER

SUMMARY PLAT

SURVEY FOR
GREENVILLE COUNTY
REDEVELOPMENT AUTHORITY

LOUISE E JOHNSON — OWNER

W. R. WILLIAMS, JR. — SURVEYOR

NO. OF ACRES: 0.44 — MILES 0

NO. OF LOTS: 4 — DATE: 4/23/79

Scale: 1" = 20'
20' 10' 0 20' 40' 60'

Notes:
1. 5' Drainage & Utilities Easement Along Each Side Of All Side And Rear Lot Lines.
2. Ref. Plat Of Grace Brown Workman & Tessie Rowe Property, Recorded In Plat Book "CC"; Page 56.

3971

Plat Filed This 11 day of May 19 79
And Recorded in Vol. 7-C Page 24 at 9 21 A.M.
Donnie S. Tankersley
Register Mesne Conveyance Greenville County, S. C.

MAY 11 1979

✓7-C-24