FILED
GREENVILLE CO. S. C.
Nov 1 3 11 PM '79
DONNIE S. TANKERSLEY
R.M.C.

NB 210
PG 6

MAG NORTH

WESTMORELAND CIRCLE

GREEN ST.

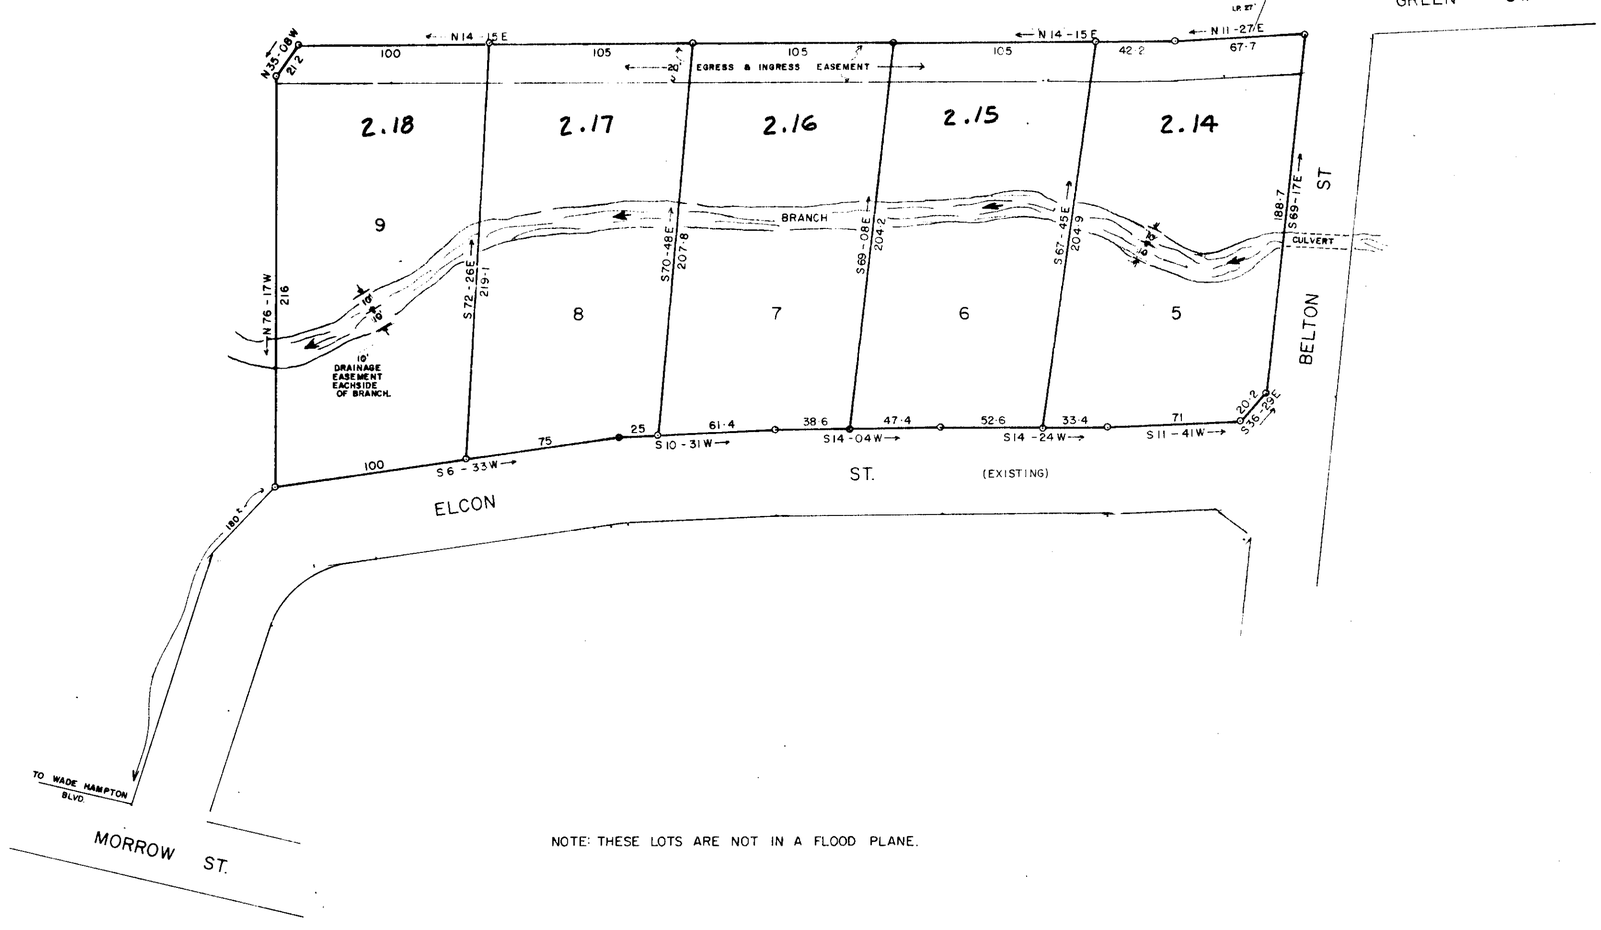

NOTE: THESE LOTS ARE NOT IN A FLOOD PLANE.

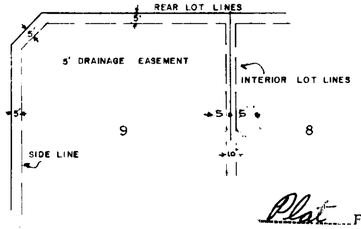

Plat Filed This 1 day of Nov. 1979
And Recorded in Vol. 7-C Page 76 at 3:11 P.M.
Eleanor S. Tankersley
Register Mesne Conveyance Greenville County, S. C.

7-C-76

14975

SITE LOCATION
SCALE 1"=400'

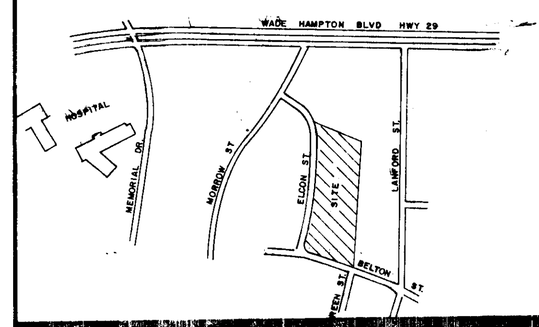

FINAL PLAT

CERTIFICATE OF OWNERSHIP AND DEDICATION

"The undersigned hereby acknowledge that I am (we are) the owner(s) of the property shown and described hereon and that I (we) hereby adopt this plan of subdivision with my (our) free consent and that I (we) establish the minimum building restriction lines, and hereby dedicate to public use as roads, streets, and easements, forever all areas as shown or indicated on said plat."

__/__/__ Signed _____

DEC. 1, 1979 Signed Elmer Wilson

__/__/__ Signed FOR ELMER B. WILSON, INC.

__/__/__ Signed _____

CERTIFICATE OF ACCURACY

I, _____ hereby state that this plat was (drawn by said surveyor under my supervision) from (an actual survey made under my supervision) from (an actual survey) made by me) (and deed description recorded in Book _____, Page _____, Book _____, Page _____, etc.) (other); that the error of closure as calculated by latitudes and departures is _____, that the boundaries not surveyed are shown as broken lines plotted from information found in Book _____, Page _____; that this plat was prepared in accordance with the Greenville County Subdivision Regulations as adopted.

DEC 1, 1979
DATE

REGISTERED ENGINEER OR REGISTERED SURVEYOR

S. C. Registration No. 5281

CERTIFICATE OF APPROVAL FOR RECORDING

"I hereby certify that the subdivision plat shown hereon has been found to comply with the Subdivision Regulations for Greenville County, with the exception of such variances, if any, as are noted in the minutes of the Greenville County Planning Commission of Greenville County, South Carolina, and that it has been approved for recording in the office of the County Register of Mesne Conveyance."

10-28-79
DATE

Raymond Forbes
DIRECTOR OF PLANNING
GREENVILLE COUNTY PLANNING COMMISSION

(11)-285-G15-2-
FILE NUMBER
19-167

EL-REE ESTATES

ELMER WILSON CONS. CO. INC.
GREER, S.C.
OWNER

JONES ENGINEERING SERVICE
GREENVILLE, S. C.
SURVEYOR

NO. OF LOTS 5 SCALE 1"=100'
DATE: DEC. 1, 1979

0 10 20 30 40 50 100 150 200

5.00