MICROFILMED

FILED
GREENVILLE CO. S. C.
JUN 27 10 22 AM '79
DONNIE S. TANKERSLEY
R.M.C.

11.1

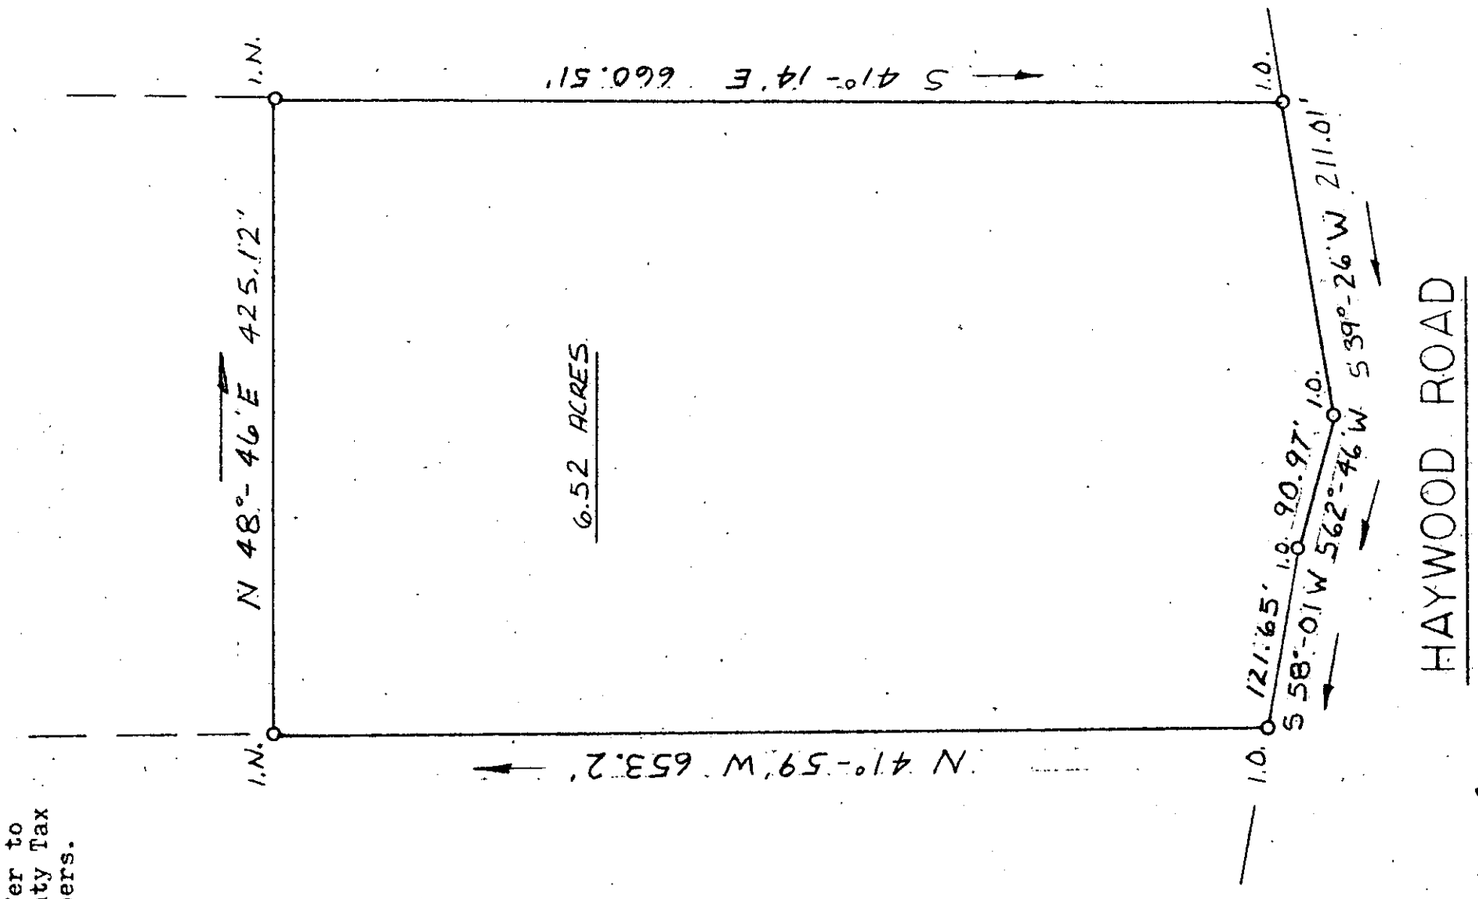

JUN 27 1979

NOTE: Lot numbers refer to Greenville County Tax Block Book Numbers.

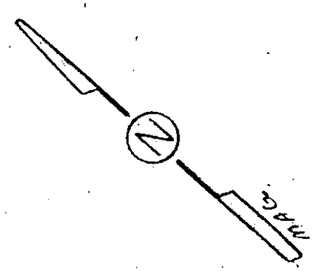

10

" I hereby certify that the ratio of precision of the field survey is 1/5000 as shown hereon and the area was determined by DMD Method.

PART 543.3-1-11

SOUTH CAROLINA REGISTERED LAND SURVEYOR NO. 4781 JAMES RALPH FREELAND

James R. Freeland

SEAL

STATE OF SOUTH CAROLINA
GREENVILLE COUNTY

PROPERTY OF
FIRST CHURCH
OF THE NAZARENE

7-1-19

38549

FREELAND & ASSOCIATES
Engineers • Land Surveyors
GREENVILLE, S. C.

SURVEY	E.R.
DRAWN	S.P.
CHECK	M.C.
SCALE	1" = 100'
DATE	6-21-79
DWG. NO.	79-3540B

GCTO ------2 JN27 79 715
GCTO ------2 JN27 79 714

2.00CI