NOTES:

FILED
GREENVILLE CO. S. C.
Sep 6 1 26 PM '79
DONNIE S. TANKERSLEY
R.M.C.

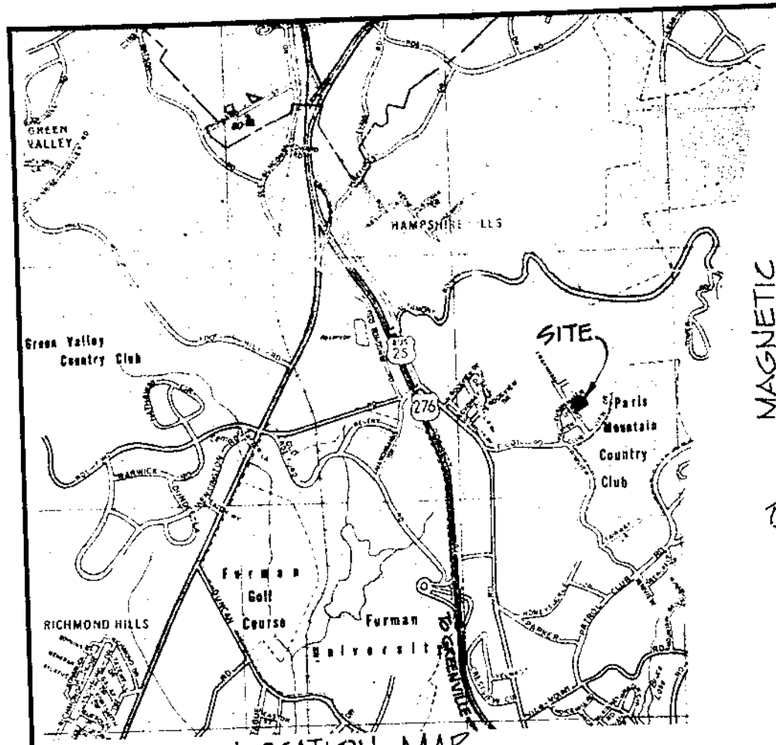

LOCATION MAP
N.T.S.

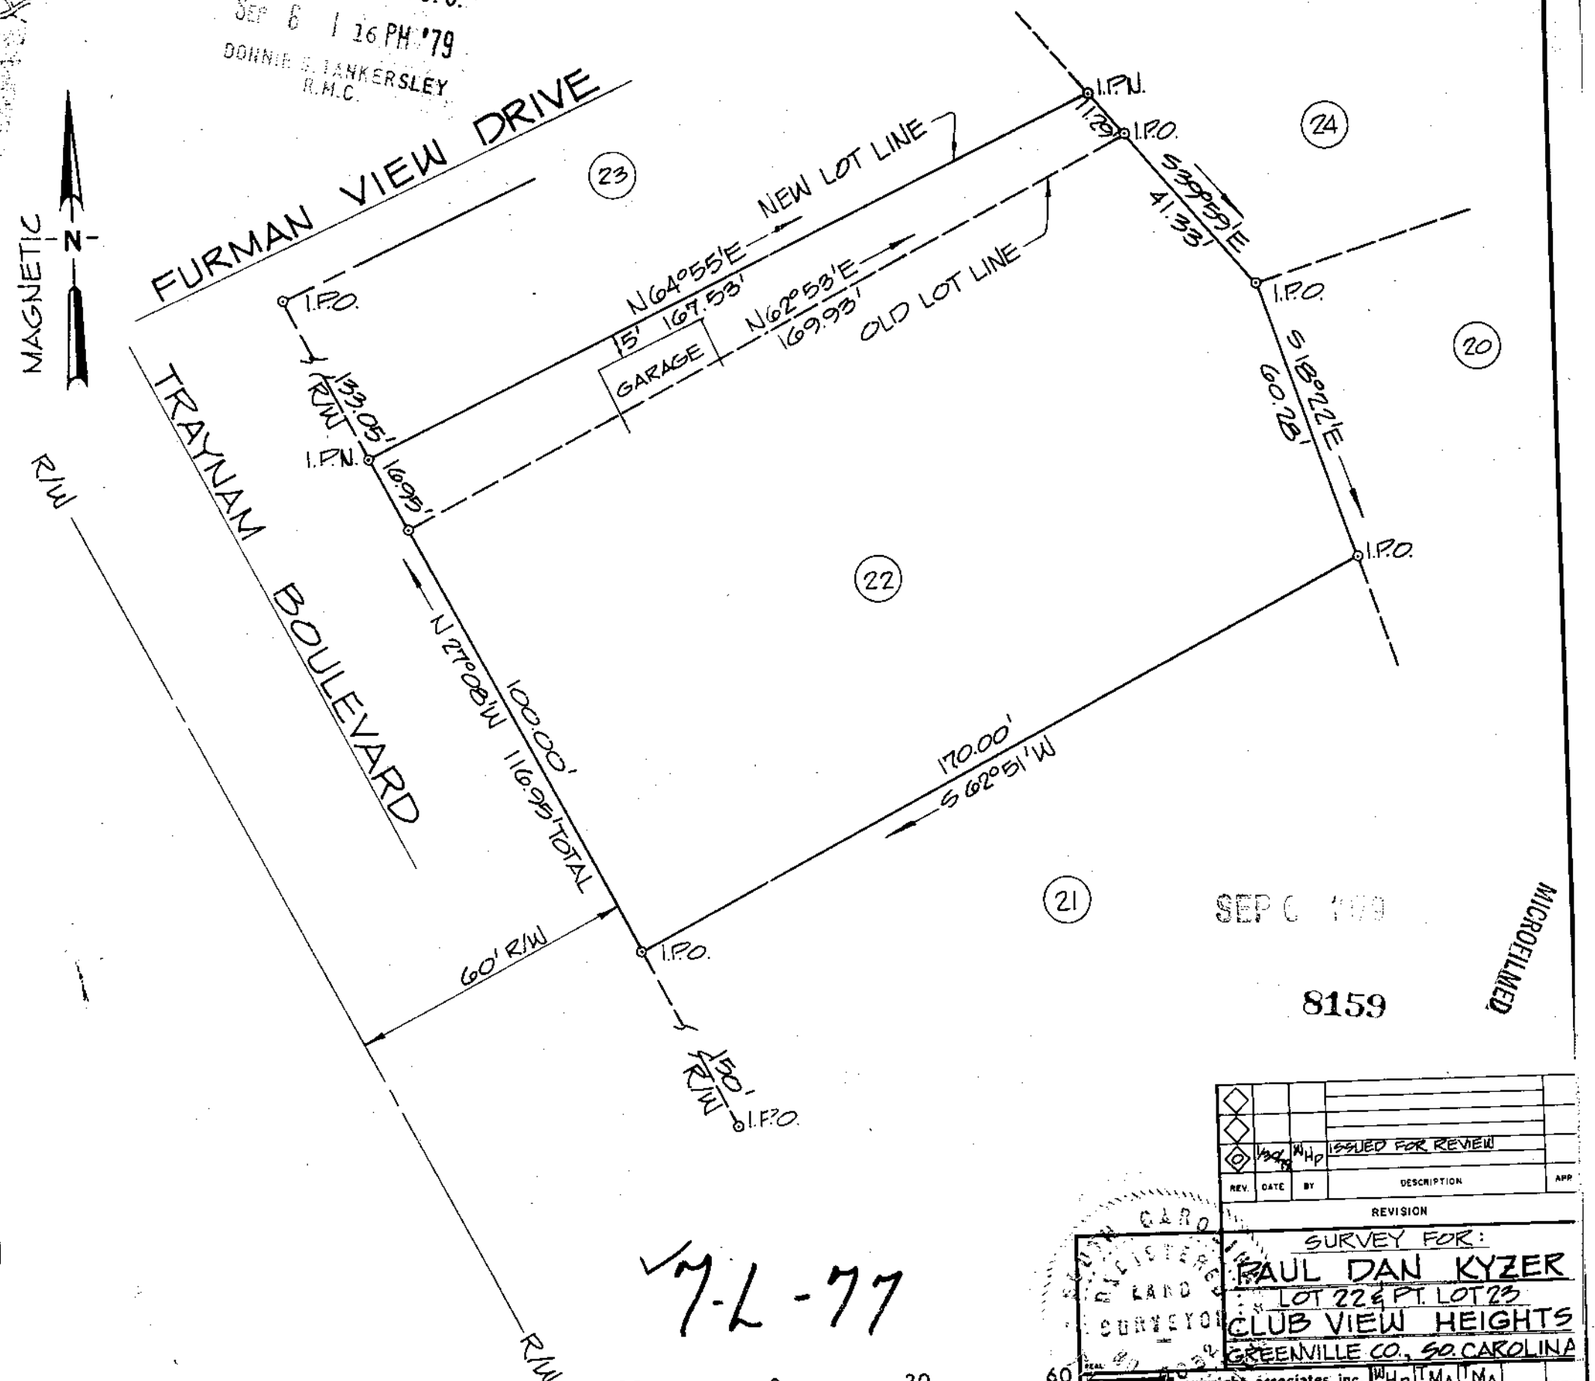

SEP 6 1979

8159

MICROFILMED

I HEREBY CERTIFY THAT THE RATIO OF PRECISION OF THE FIELD SURVEY IS 1/8,223 AS SHOWN HEREON AND THE AREA WAS DETERMINED BY D.M.D. METHOD OF AREA CALCULATION.

Thurl M. Arnicle 4032
SURVEYOR'S SIGNATURE S.C. REG. NO.

7-L-77

1" = 30' scale 30 0 30 60 feet

REV.	DATE	BY	DESCRIPTION	APP
	1/29/79	WHP	ISSUED FOR REVIEW	

REVISION

SURVEY FOR:
PAUL DAN KYZER
LOT 22 & PT. LOT 23
CLUB VIEW HEIGHTS
GREENVILLE CO., SO. CAROLINA

enwright associates, inc.
engineers planners surveyors
GREENVILLE, SOUTH CAROLINA

WHP DRAWN | TMA DESIGN | TMA CHECK | FILE | REVISED
1/29/79 DATE | 1"=30' SCALE | DWG. NO. 79504

B

ENGINEERING REPROGRAPHICS 84272 PC4-2 5-74