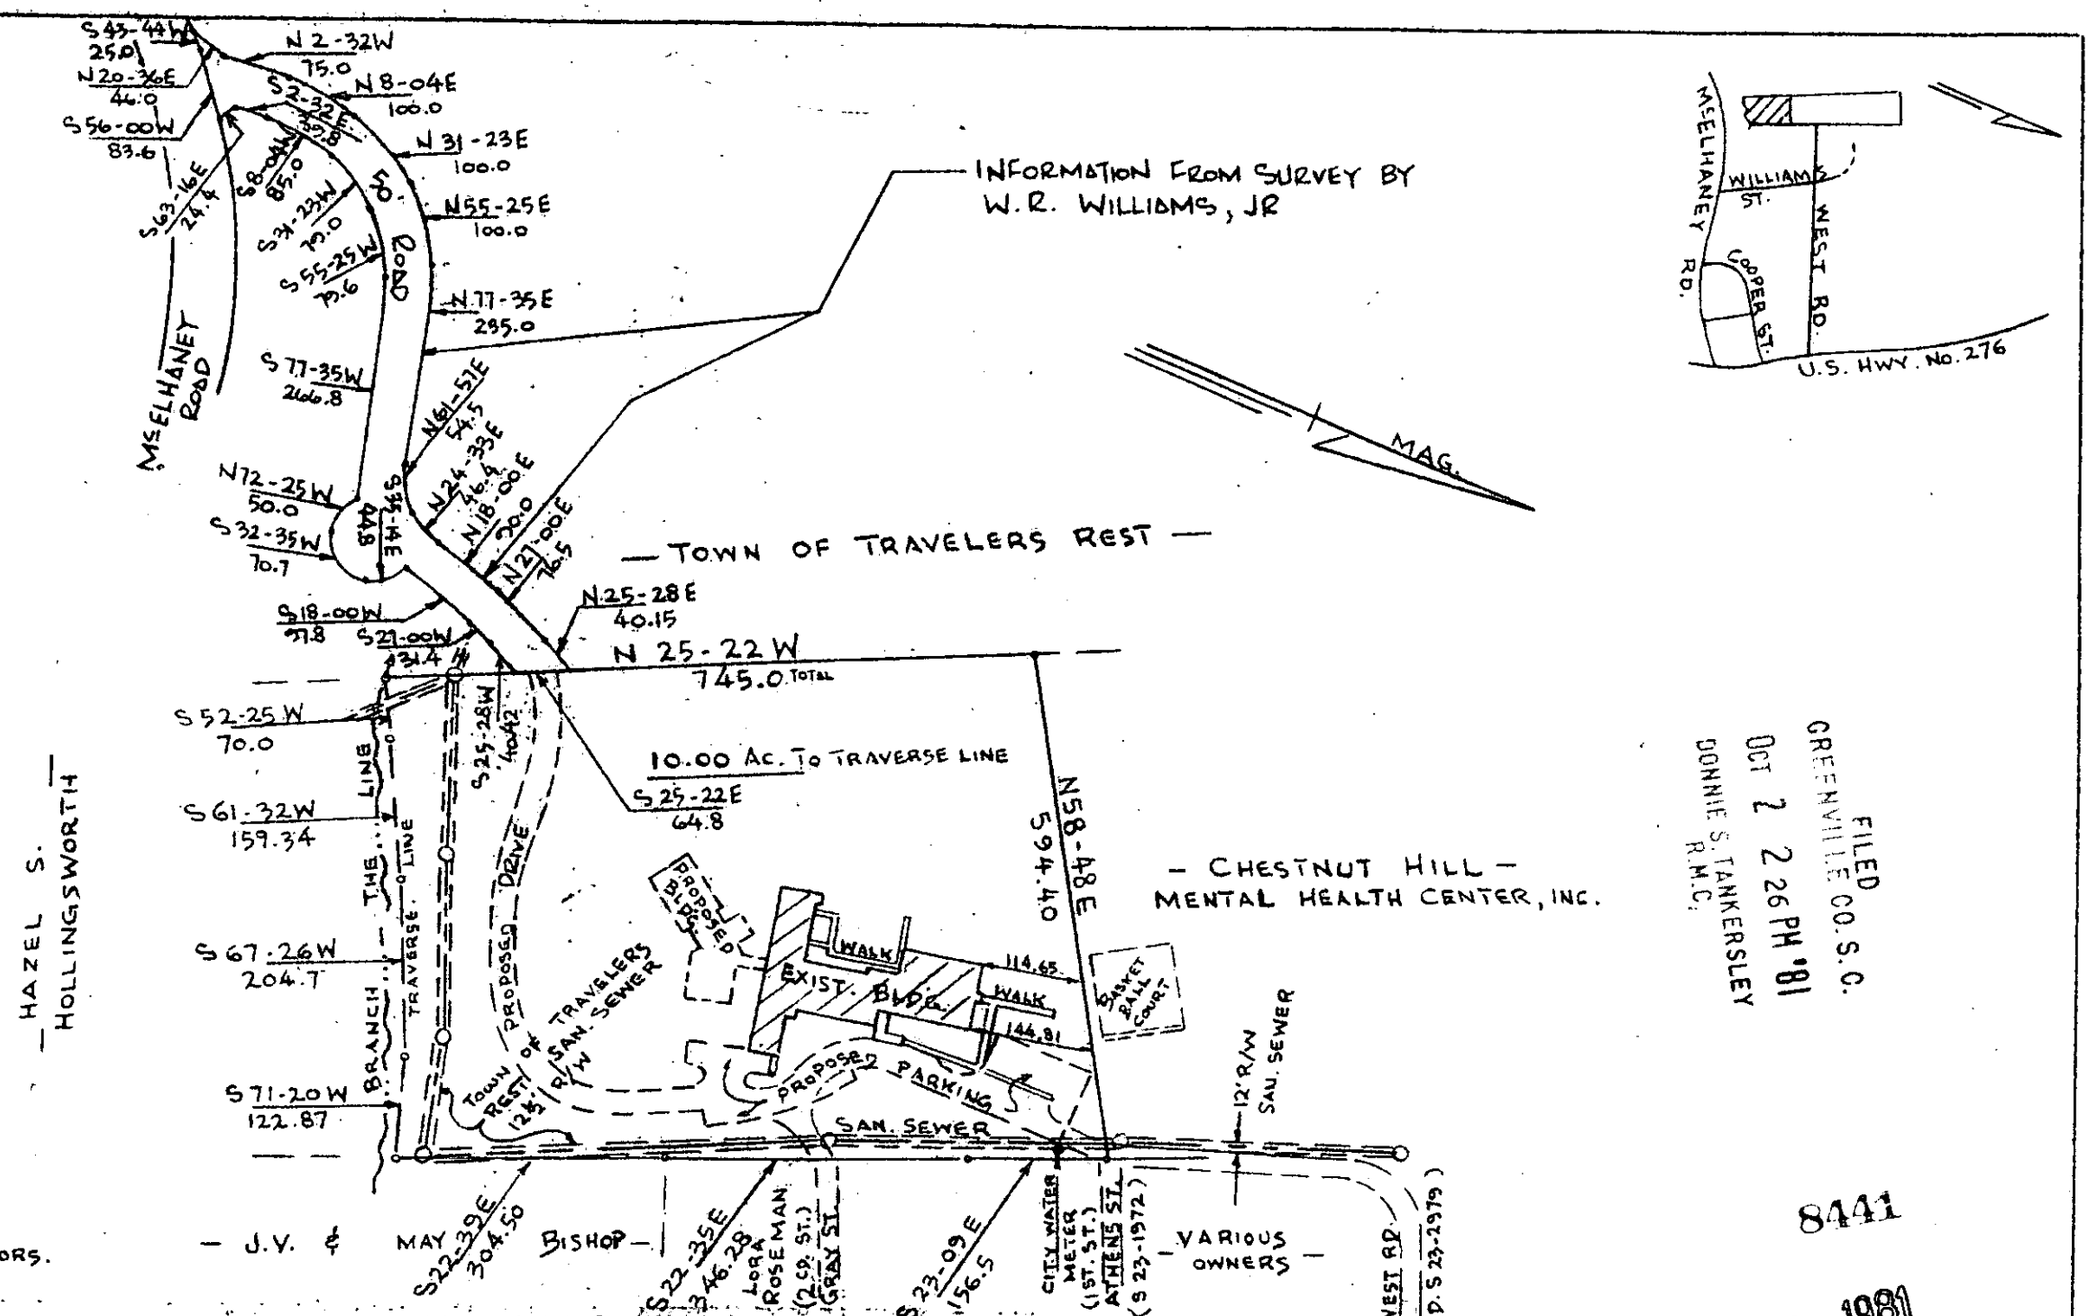

EXHIBIT "C"

SURVEYOR'S CERTIFICATE

The undersigned hereby CERTIFIES to Chestnut Hill Mental Health Center, Inc. ("User"), First National Bank of South Carolina and _____ TITLE INSURANCE CORPORATION, as of _____, that he is a duly registered land surveyor of South Carolina; that the attached print of survey is made in accordance with the minimum standards established by South Carolina for land surveyors; that said survey correctly shows the location of all buildings, structures and other improvements situated on the above premises; and that, except as shown, there are no visible easements or rights of way across said premises or any other easements or rights of way of which the undersigned has been advised, no party walls, no encroachments on adjoining premises, streets or alleys by any of said buildings, structures or other improvements, and no encroachments on said premises by buildings, structures or other improvements situated on adjoining premises.

Signature of Surveyor

Reg. No. 3320

SURVEY FOR
CHESTNUT HILL
MENTAL HEALTH CENTER, INC.
TRAVELERS REST, S. C.
SCALE 1" = 200' AUG. 17, 1981

200' 100' 0 200' 400'

PIEDMONT SURVEYORS
GREENVILLE, S.C.

FILED
GREENVILLE CO. S.C.
OCT 2 2 26 PM '81
DONNIE S. TANKERSLEY
R.M.C.

8441

OCT 2 1981

8-Q-100

MICROFILMED