AF 8429

MICROFILMED

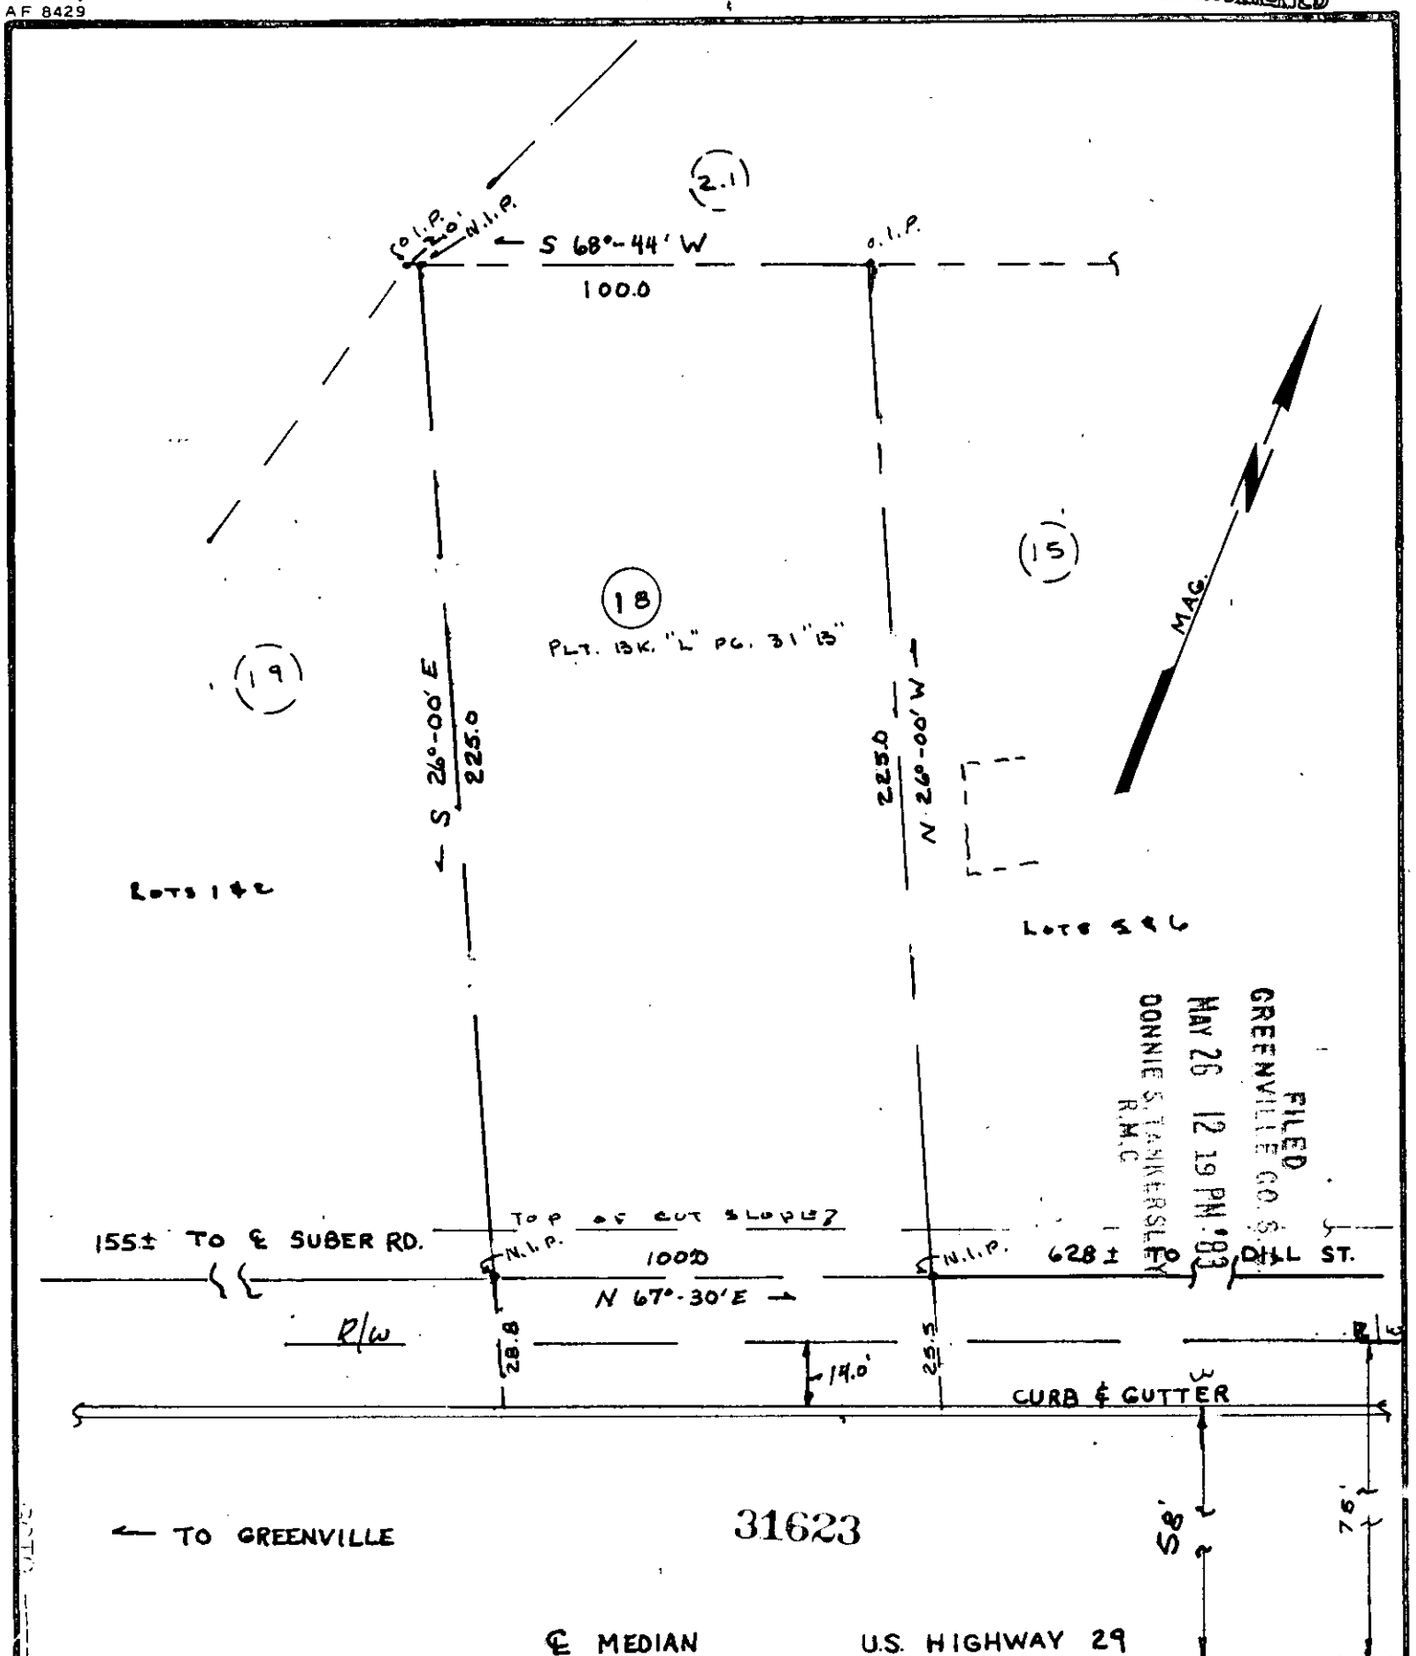

I CERTIFY THE ABOVE LOT HAS BEEN SURVEYED AND IS AS SHOWN TO THE BEST OF MY KNOWLEDGE.

9-T-21

TO GREER →

REF. BLK BK SH. T13-1-18
DEED BK. 1134 PG. 357 &
1159 PG. 105
(ORIG. LOTS 3 & 4)

MAY 26 1983

Kermit T. Gould
S.C. REG. NO 4035

Seal	PROPERTY OF RONNIE WATERS & CHARLES CARTER	Drawn By A.C.K.
		Checked By K.T.G.
		Scale 1" = 40'
		Date 2-1-82
	K.T. GOULD INC. SURVEYORS TAYLORS, S.C.	File No.
		Dwg. No.

2 MY26 83 330

3.00CI