FILED
GREENVILLE CO. S.C.
SEP 25 3 43 PM '84
DONNIE S. TANKERSLEY
R.M.C.

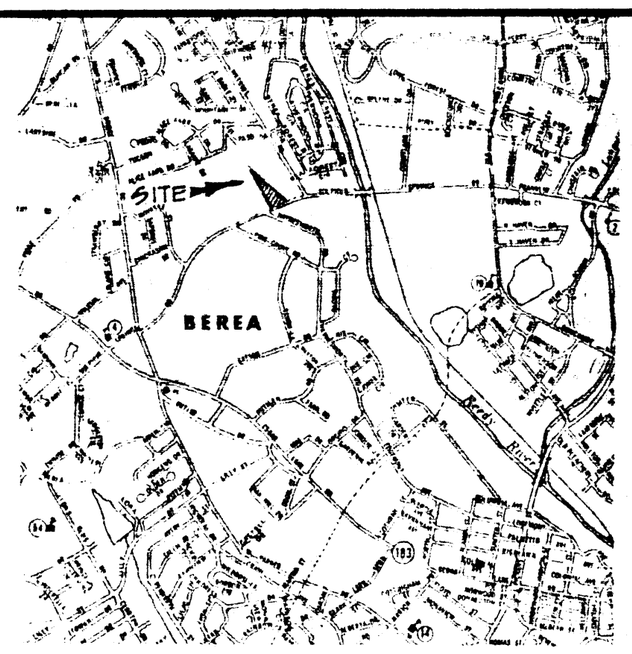

LOCATION MAP
N.T.S.

NOTES:

1. Reference Plat by Enwright Associates, Titled "An As-Built Survey for Birdnest Apartments" Dated 1/26/84.
2. Reference Bearing - Referenced to Plat Noted in Note No. 1.
3. Although all easements, right-of-ways, and encroachments, obvious and apparent to the surveyor have been shown, the surveyor does not warrant the existence or non-existence of any others.
4. Subject property, according to the Greenville County Flood Insurance Maps, is located in Zone A5. Zone A5 is defined by the F.I.A. Flood Insurance Study as "special flood hazard areas inundated by the 100-year flood, determined by detailed methods; base flood elevation shown, and zones subdivided according to FHFs."

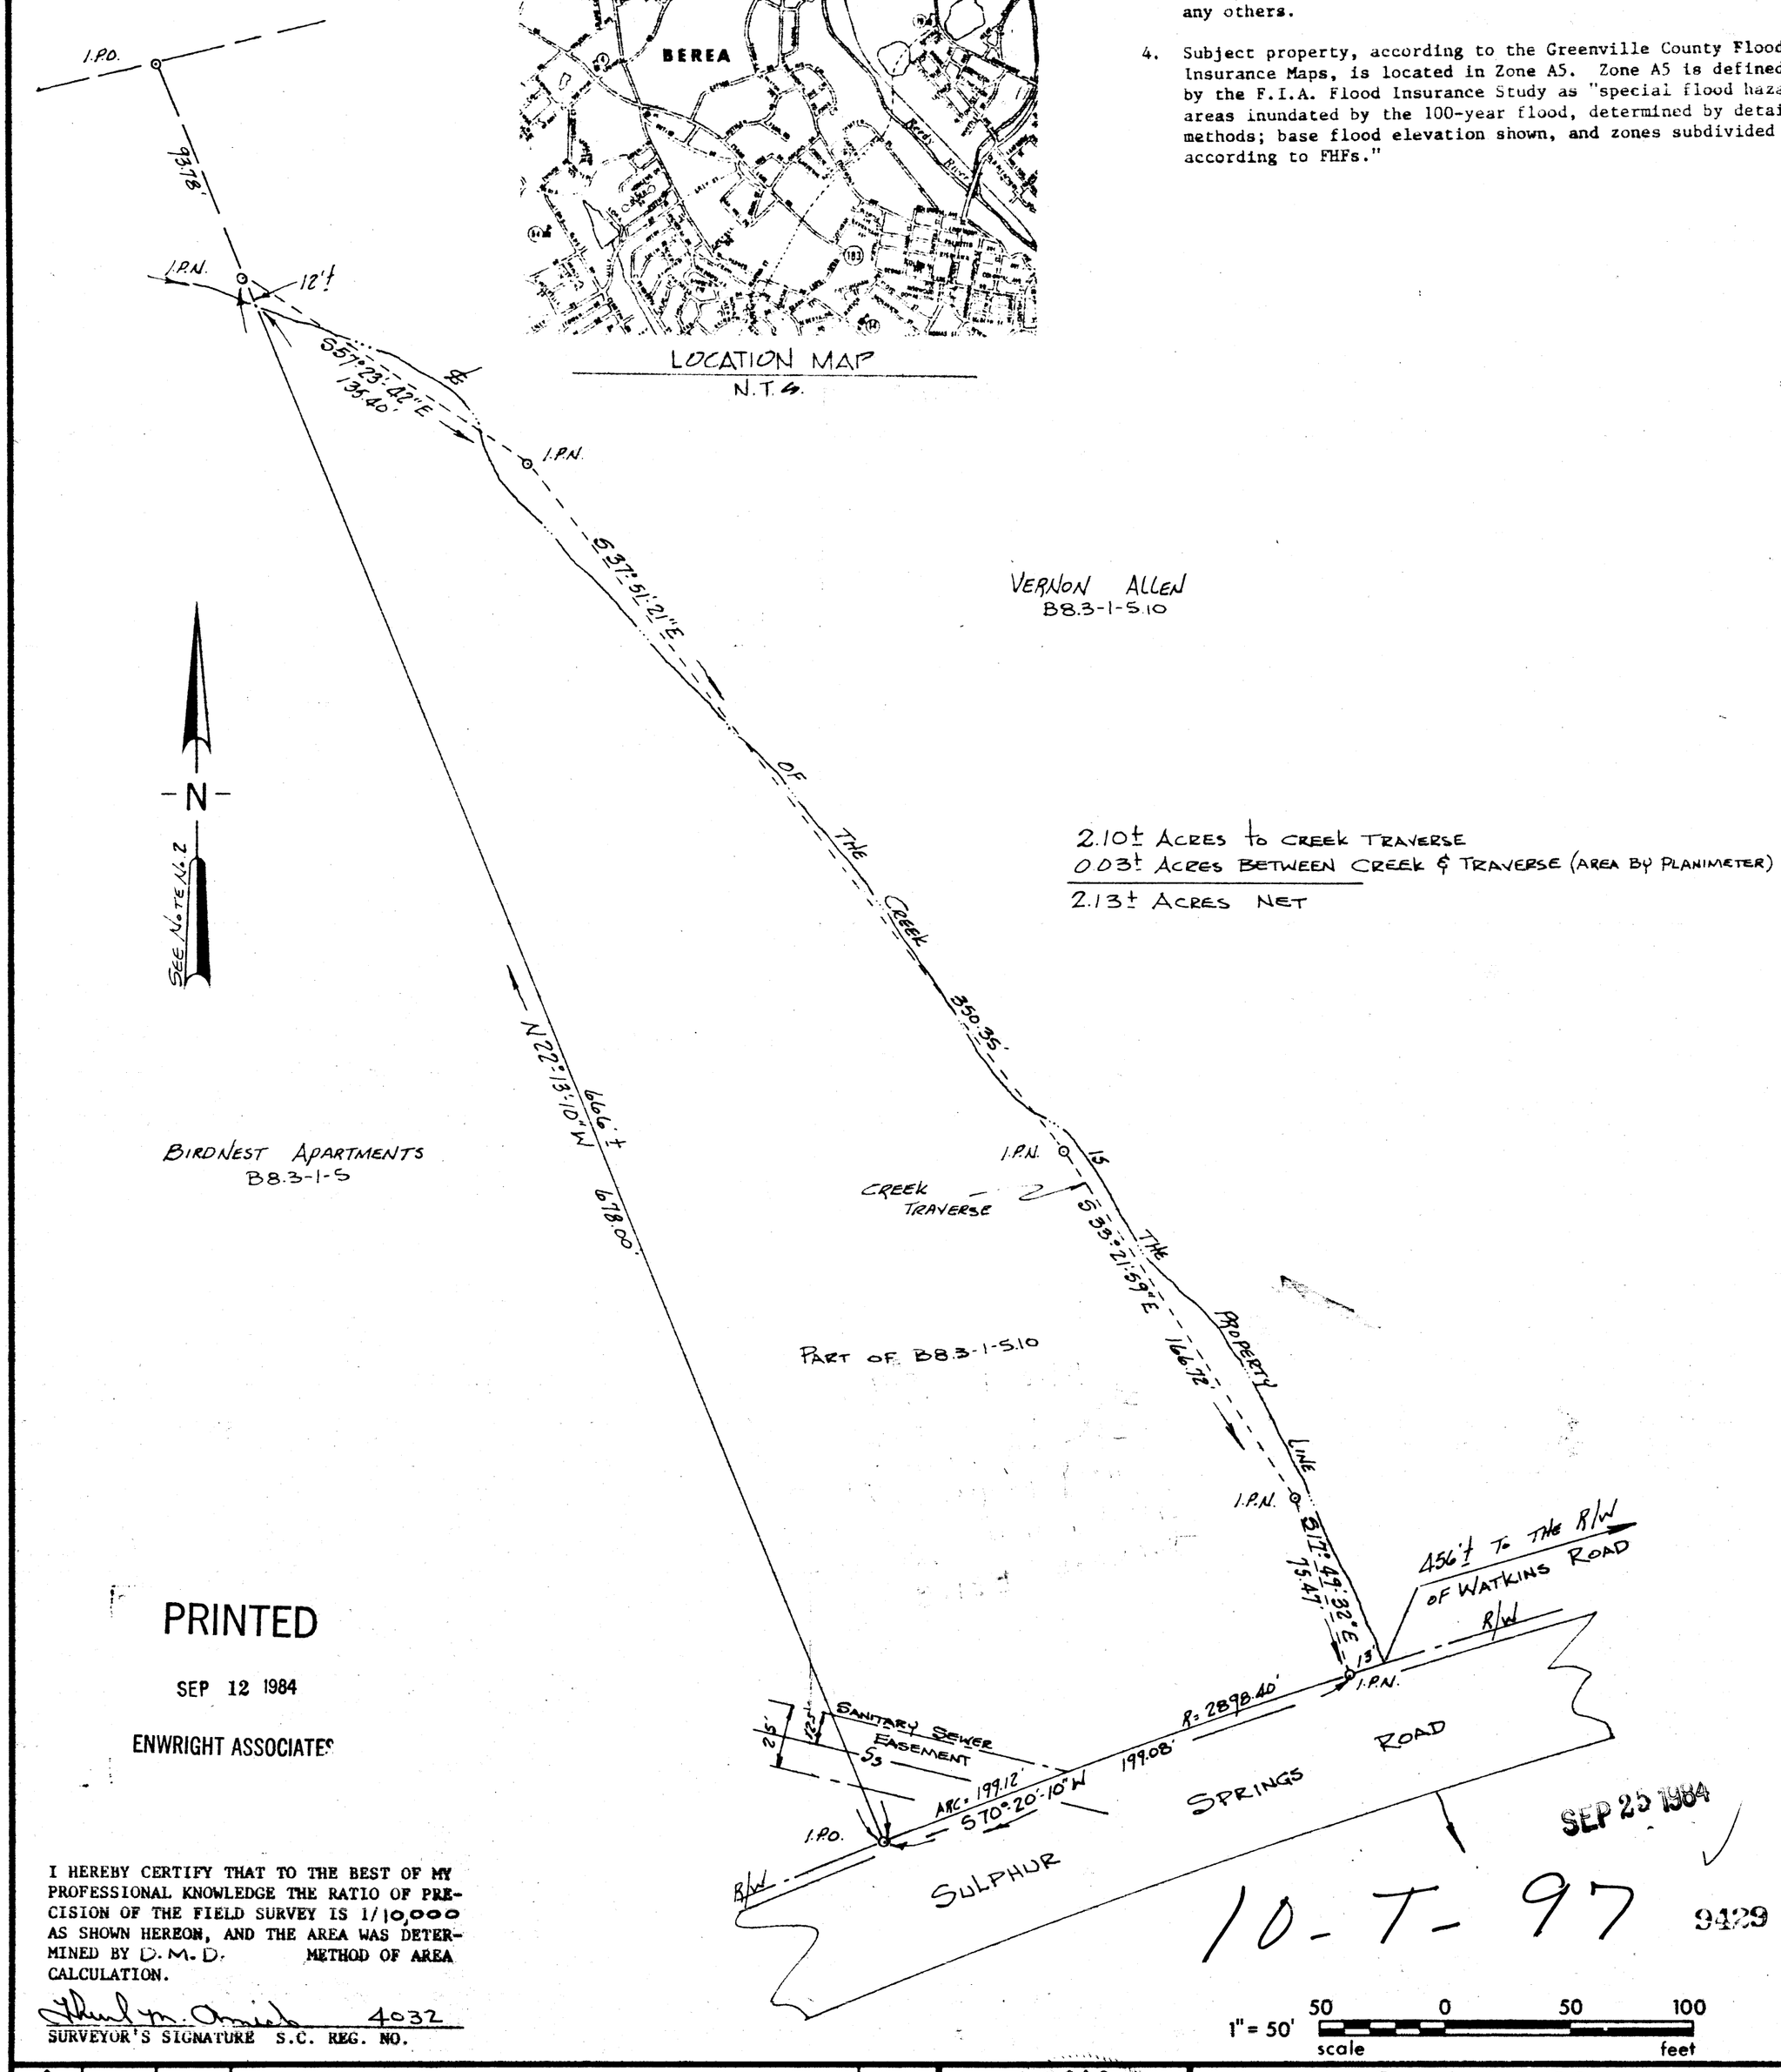

PRINTED

SEP 12 1984

ENWRIGHT ASSOCIATES

SEP 25 1984

10-T-97

9429

I HEREBY CERTIFY THAT TO THE BEST OF MY PROFESSIONAL KNOWLEDGE THE RATIO OF PRECISION OF THE FIELD SURVEY IS 1/10,000 AS SHOWN HEREON, AND THE AREA WAS DETERMINED BY D.M.D. METHOD OF AREA CALCULATION.

Thurl M. Amick 4032
SURVEYOR'S SIGNATURE S.C. REG. NO.

1" = 50' 50 0 50 100 scale feet

REV.	DATE	BY	DESCRIPTION	APP.
0	9/11/84	TMA	For Issue	

REVISION

SOUTH CAROLINA REGISTERED LAND SURVEYOR NO. 4032 THURL M. AMICK
SEAL

SURVEY MADE FOR:

VERNON ST. C. ALLEN

SULPHUR SPRINGS ROAD

GREENVILLE COUNTY, SOUTH CAROLINA

enwright associates, inc.
engineers planners surveyors
GREENVILLE, SOUTH CAROLINA

TA	TA	GO		
DRAWN	DESIGN	CHECK	FILE	RETIRED
9/11/84	1"=50'	84330-50-1-00		
DATE	SCALE	DWG NO.		

MICROFILMED

OCT 0 -- 1 SE25 84 1201 5.00CI

N47093

©