MICROFILMED

232 / 49

FILED
GREENVILLE CO. S.C.
JUN 12 1 28 PM '85
DONNIE S. TANKERSLEY
R.M.C.

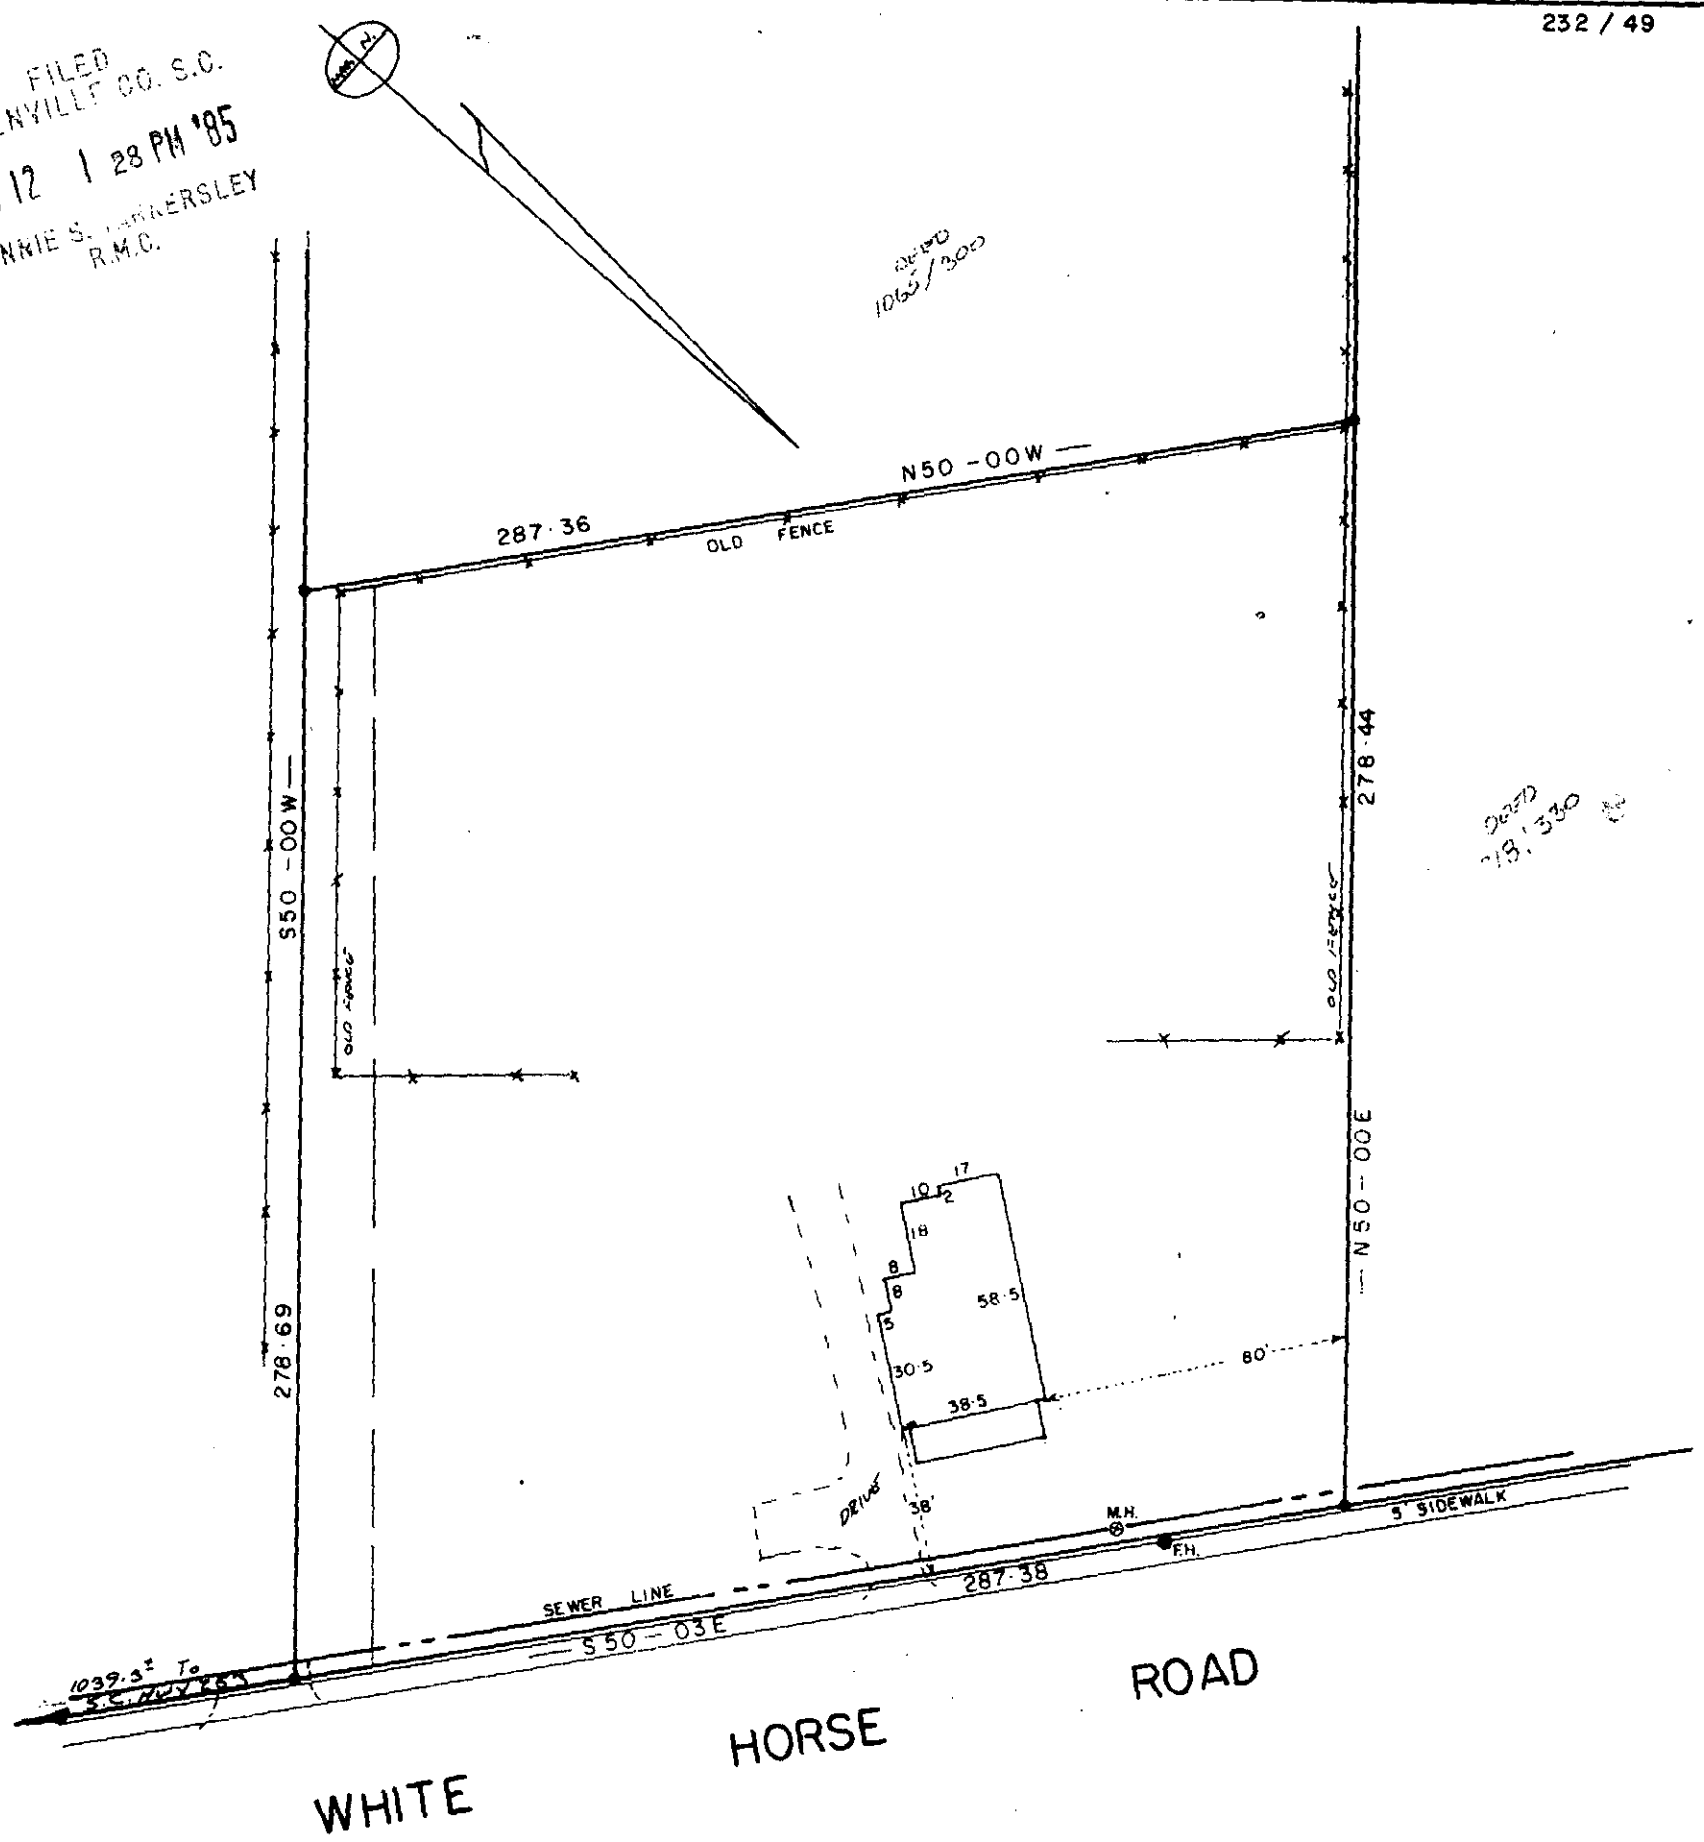

JUN 12 1985

11-N-81

37906

PROPERTY OF
THOMAS M. GILSTRAP

GREENVILLE CO., S. C.

JUNE 10, 1985 SCALE 1"= 50'

0 50 100 200

This is to certify that on the 10 day of JUNE, 1985, I surveyed the property shown on this plat, being: PROPERTY OF S.D. BATES SEE DEEDs 387/461 & 825/403 BLK.BK. 237-3-2-4

and recorded in Plat Book —, page — of the R.M.C. Office for GREENVILLE County, S. C.
and that the property lines, walls and buildings are as shown hereon; that the buildings located on said lot do not encroach or project on adjacent streets or property; and that no adjacent buildings or walls encroach or project on said premises, and that no utility lines cross this property unless shown on plat.

SOUTH CAROLINA
REGISTERED PROFFESSIONAL ENGINEER AND LAND SURVEYOR
1144
CLIFFORD C. JONES

CLIFFORD C. JONES
REGISTERED LAND SURVEYOR
SOUTH CAROLINA

RECD ------3 JN12 85 028 5.00CD

JONES ENGINEERING SERVICE 1006 E. PERRY RD. GREENVILLE, S.C.