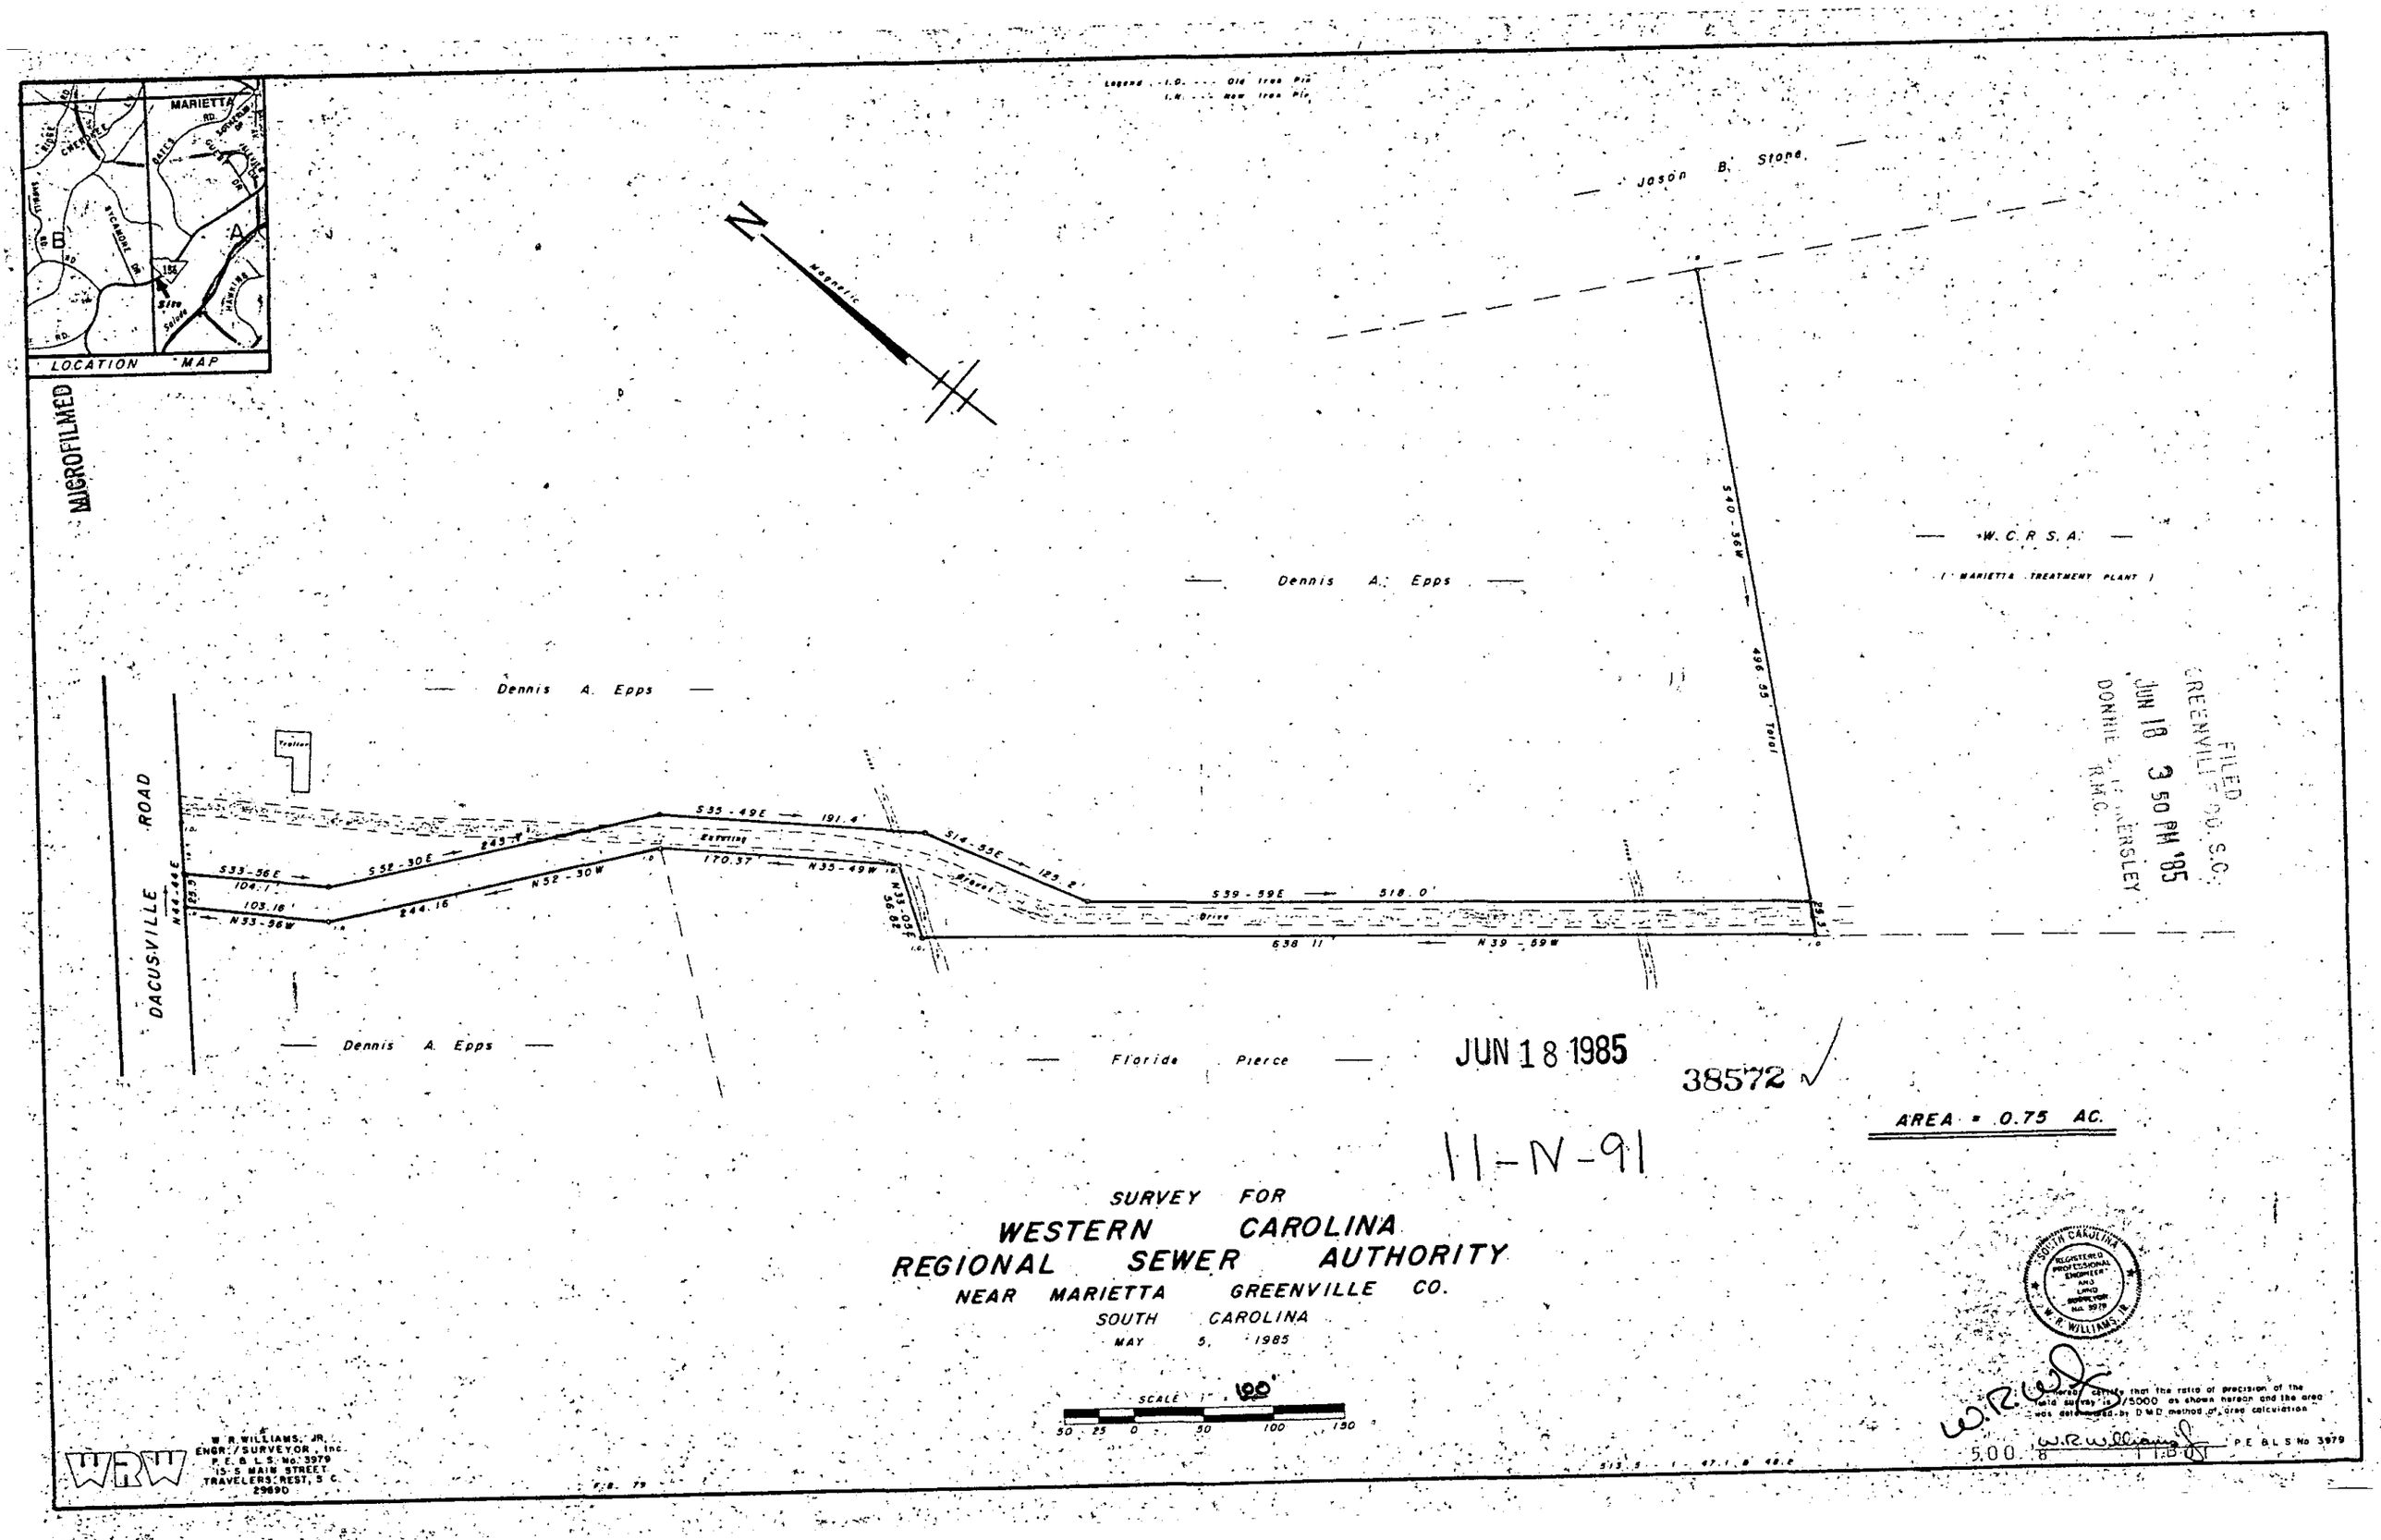

MICROFILMED

FILED
GREENVILLE CO. S.C.
JUN 18 3 50 PM '85
DONNIE S. TANKERSLEY
R.M.C.

JUN 18 1985

38572

AREA = 0.75 AC.

11-N-91

SURVEY FOR
WESTERN CAROLINA
REGIONAL SEWER AUTHORITY
NEAR MARIETTA GREENVILLE CO.
SOUTH CAROLINA
MAY 5, 1985

SCALE 1" = 100'
50 25 0 50 100 150

SOUTH CAROLINA REGISTERED PROFESSIONAL ENGINEER AND LAND SURVEYOR No. 3979 W. R. WILLIAMS, JR.

I hereby certify that the ratio of precision of the field survey is 1/5000 as shown hereon and the area was determined by DMD method of area calculation

W. R. Williams Jr. P.E. & L.S. No. 3979

WRW
W. R. WILLIAMS, JR.
ENGR./SURVEYOR, Inc.
P.E. & L.S. No. 3979
15-S MAIN STREET
TRAVELERS REST, S.C.
29690

513.5 - 1 - 47.1 & 48.2

5.00 8 11.50