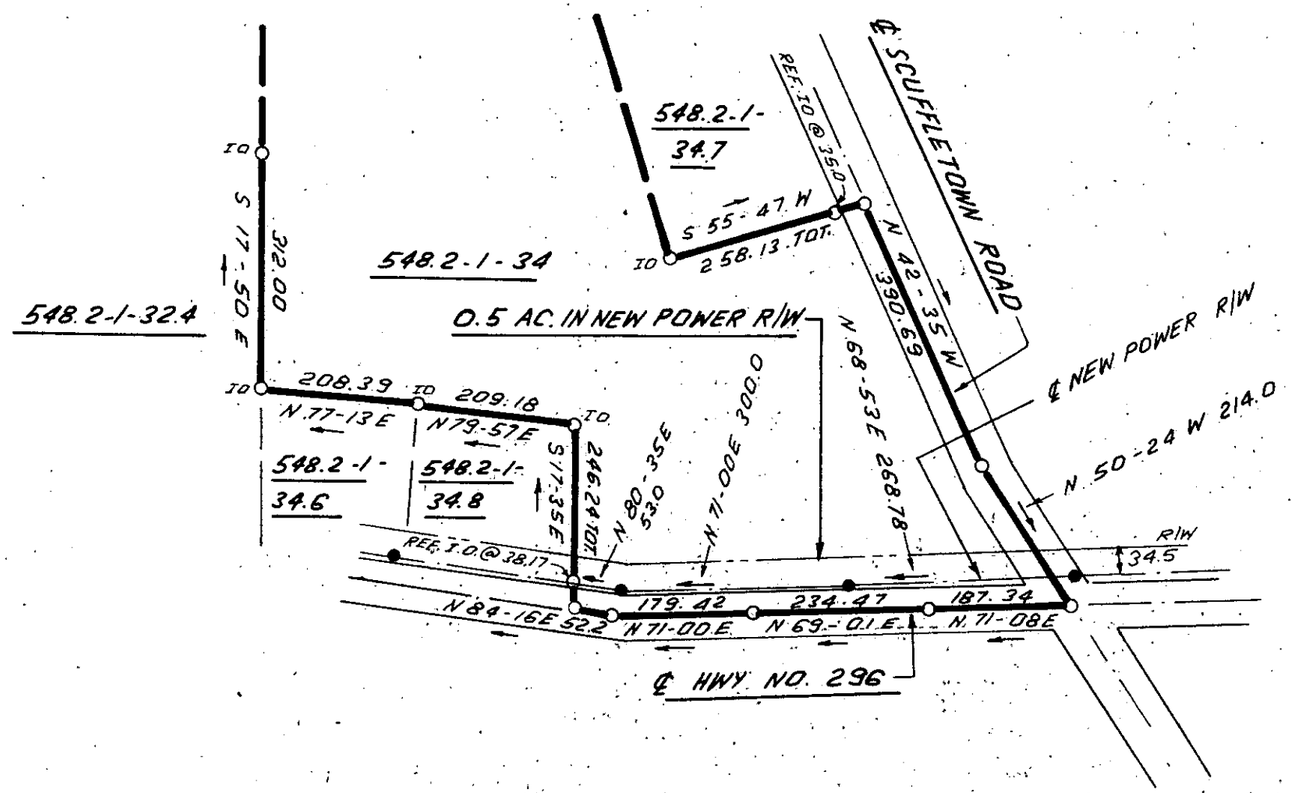

FILED
GREENVILLE CO. S.C.
JUN 26 3 50 PM '85
DONNIE S. TANKERSLEY
R.M.C.

39537

11-S-4

0 200 400 600
SCALE: 1" = 200' FEET

I HEREBY CERTIFY THAT THE RATIO OF PRECISION OF THE FIELD SURVEY IS 1: 5000 AS SHOWN HEREON AND THAT THE AREA WAS DETERMINED BY DMD METHOD.

SOUTH CAROLINA REGISTERED LAND SURVEYOR 4781 JAMES R. FREELAND

RLS: JAMES R. FREELAND
NO: 4781

STATE OF SOUTH CAROLINA
GREENVILLE COUNTY

LAURENS ELECTRIC COOPERATIVE
TRANSMISSION LINE

JESSE A. NEELY TRACT

FREELAND & ASSOCIATES
Engineers • Land Surveyors
318 WEST STONE AVENUE.
GREENVILLE, S.C.,
(803) 271-4924

PLAT BOOK	
DEED BOOK	
TAX MAP	548.2-1-34
PARTY CHIEF	J.E.C.
DRAWN	I.R.
DATE	2-13-85
DWG. NO.	12100-52

THE PRINT MACHINE N41289
MICROFILMED
2 UN2 542 5.00CF