AF 23051 A

MICROFILMED

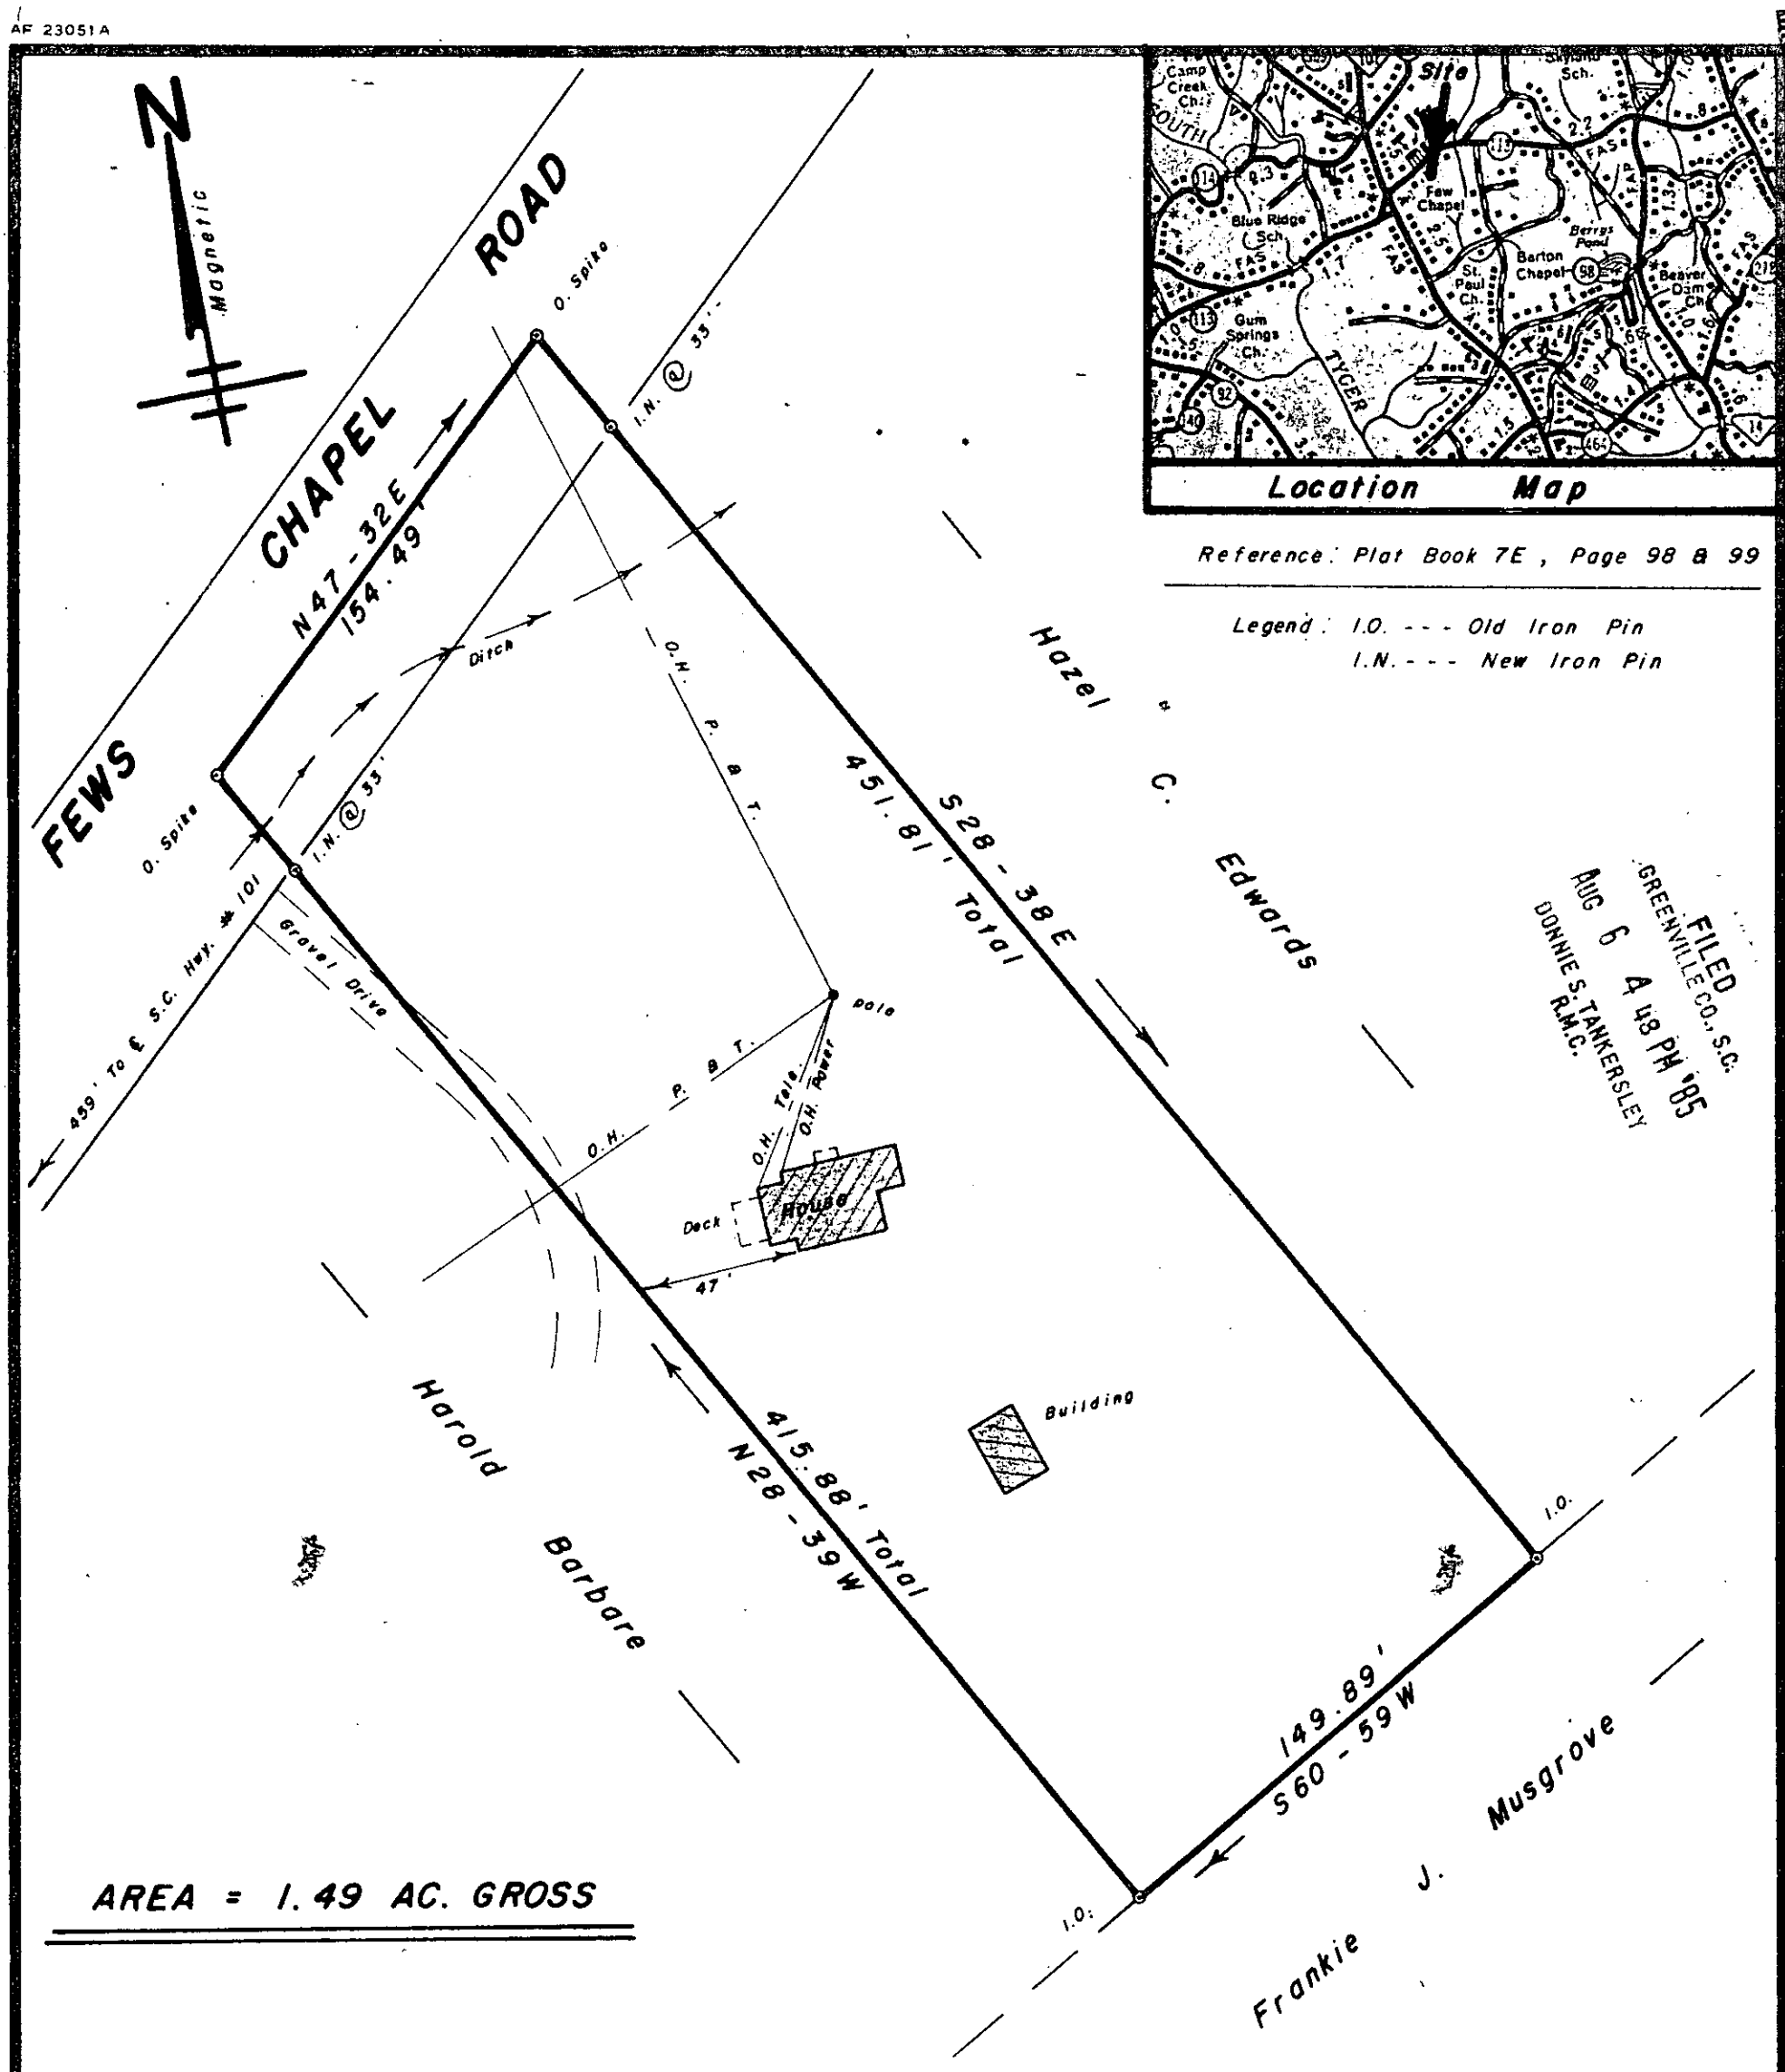

SURVEY FOR

SIDNEY J. MILLER
KATHRYN M. MILLER

NORTH OF GREER GREENVILLE CO.

SOUTH CAROLINA

JULY 25, 1985

AUG 6 1985

11-5-72

4421

THIS IS TO CERTIFY THAT THE PROPERTY SHOWN ON THIS PLAT WAS SURVEYED UNDER MY DIRECT SUPERVISION. PROPERTY LINES AND IMPROVEMENTS SHOWN ARE LOCATED CORRECTLY AND THAT NO VISIBLE ENCROACHMENTS EXIST UNLESS OTHERWISE SHOWN. THIS PROPERTY IS NOT LOCATED IN A DESIGNATED FLOOD HAZARD AREA.

SCALE: 1" = 50'

50 25 0 50 100 150

WRW

W. R. WILLIAMS, JR.
ENGR./SURVEYOR, Inc.
P. E. & L. S. No. 3979
15 S. MAIN STREET
TRAVELERS REST, S. C.
29690

"I hereby certify that the ratio of precision of the field survey is 1/5000 as shown hereon and the area was determined by D.M.D. method of area calculation."

W. R. Williams P.E. & L.S. No. 3979

I.d.b. 634.2-1-22 F.B. 81

PIEDMONT PRINTMAKERS

11B01