MICROFILMED

FILED
GREENVILLE CO., S.C.
OCT 15 9 34 AM '85
DONNIE S. TANKERSLEY
R.M.C.

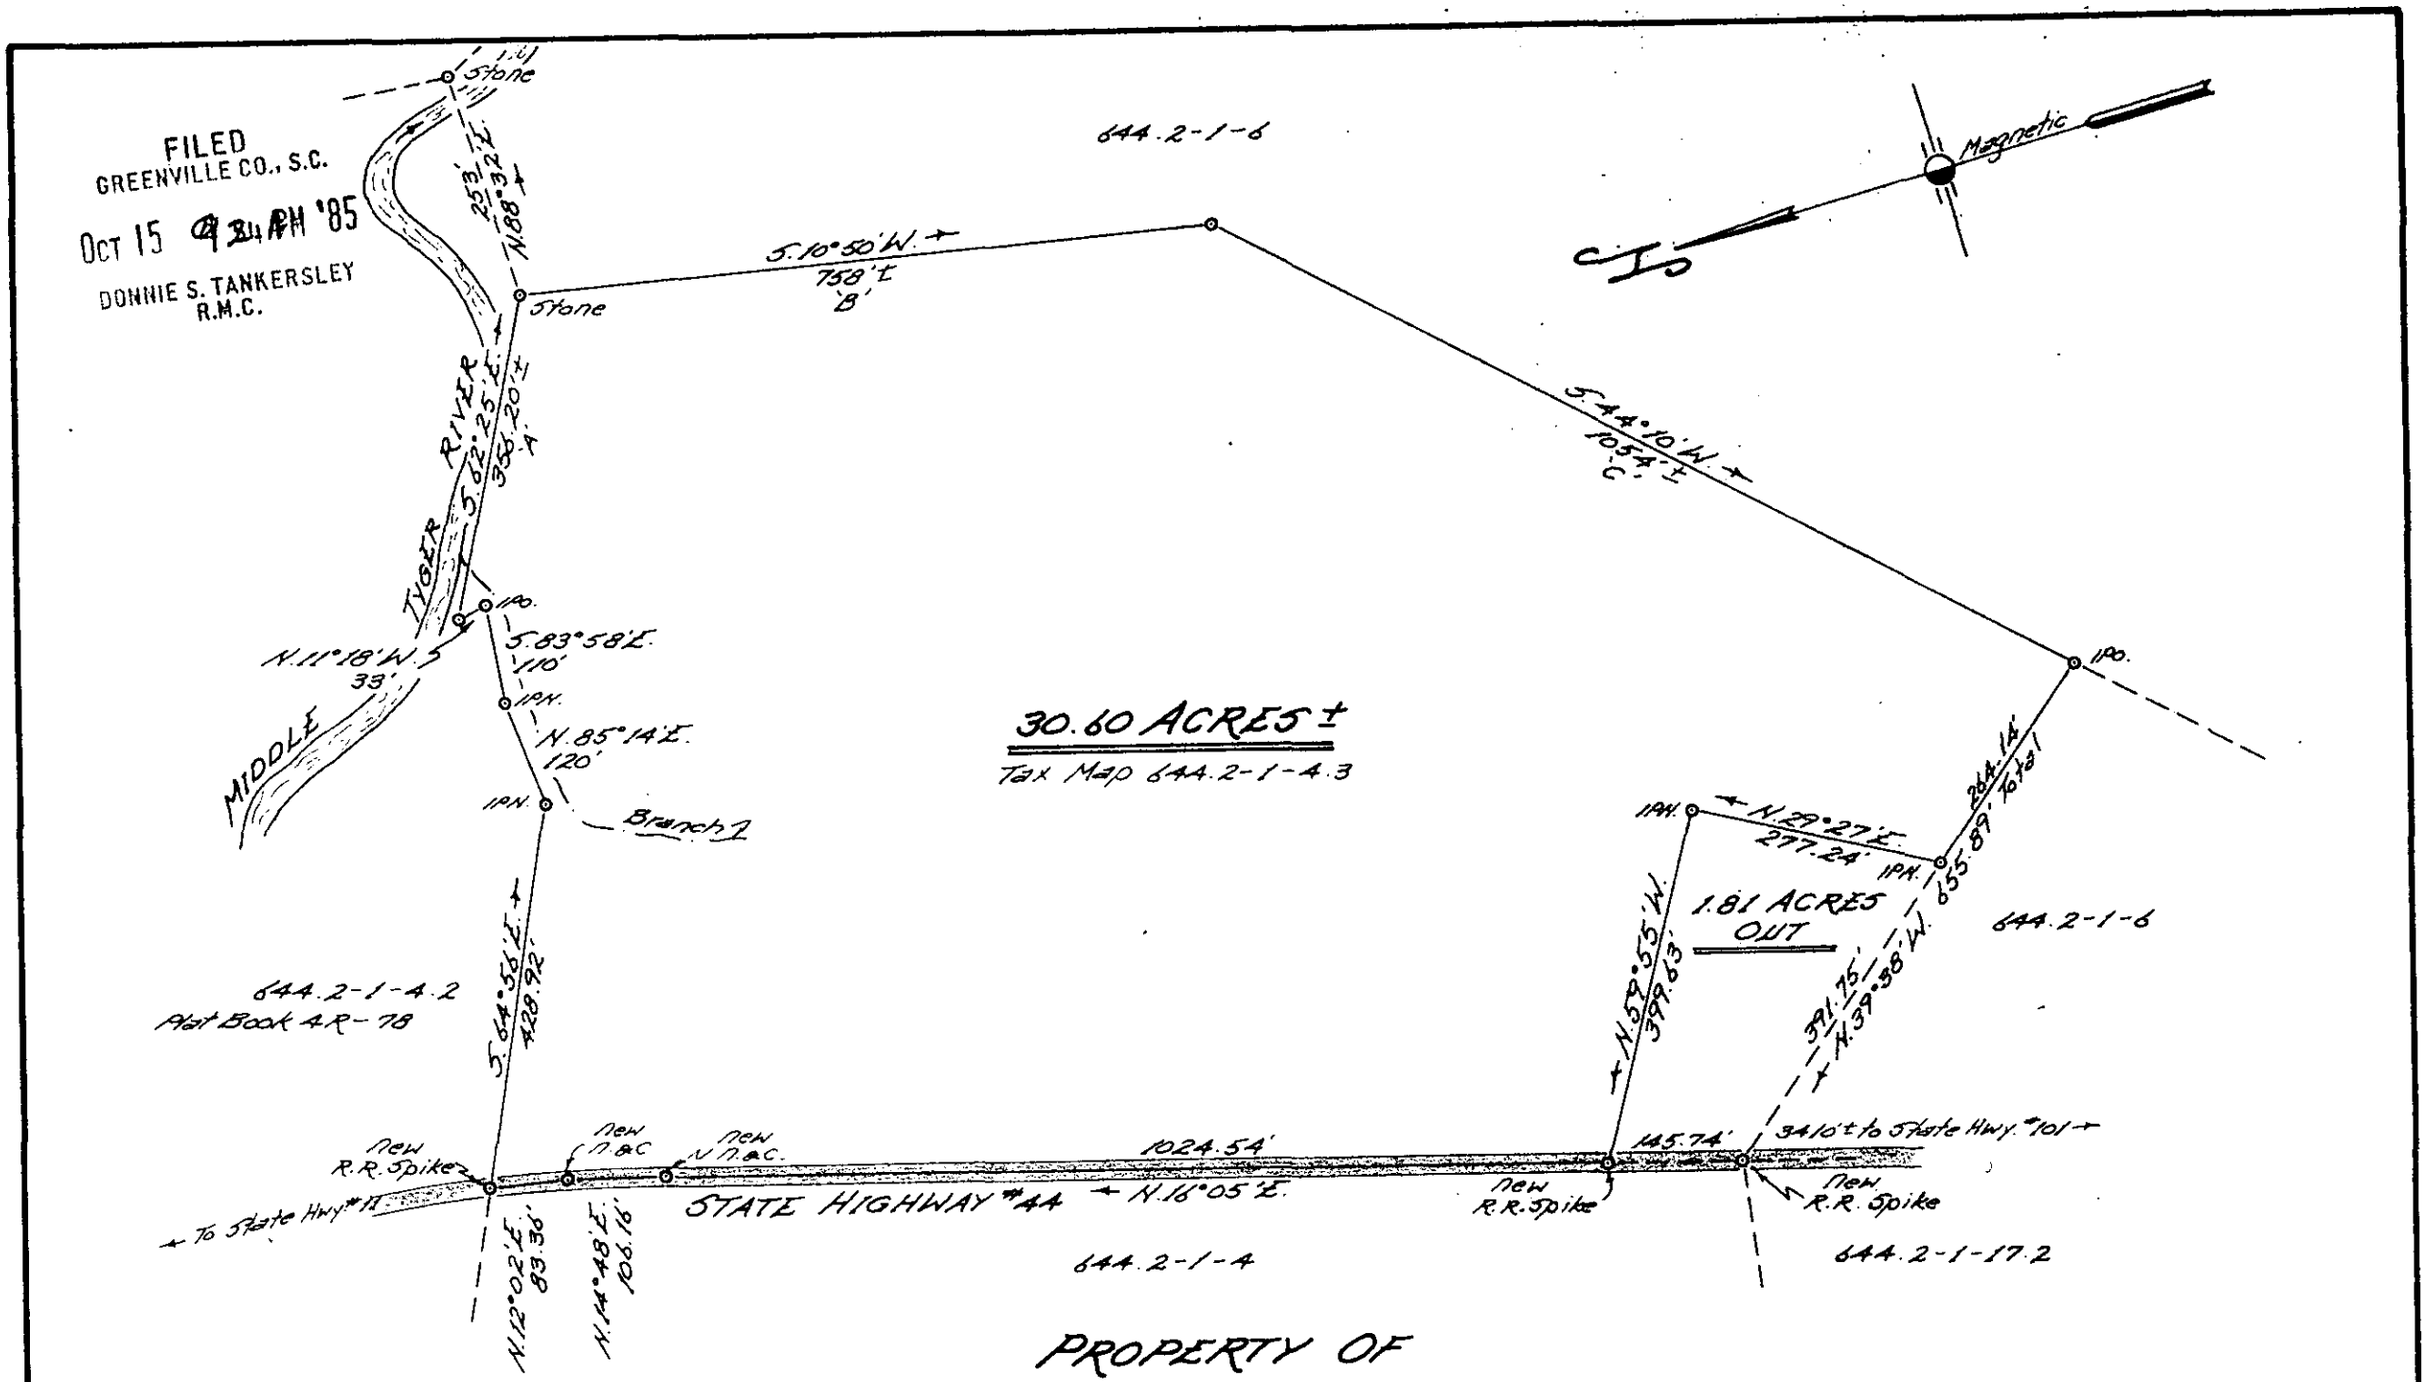

PROPERTY OF
EUNICE PACE
Located near Highland
GREENVILLE COUNTY, SOUTH CAROLINA

13228

SCALE: 1" = 200 FEET OCT. 10, 1985

200 0 200 400

Note: Lines 'A', 'B' & 'C' not surveyed.
Information taken from plat recorded
in Plat Book 4U Page 131.

JOHN A. SAMMONS
REGISTERED
SURVEYOR

Reg. Surveyor #2212, Greer, S.C.

12-A-27

Tri-State Surveyors
109 Few Street
Greer, S. C. 29651

MICROFILMED

5.00 8 21801