FILED
GREENVILLE CO. S. C.
DEC 31 1 38 PM '85
DONNIE S. TANKERSLEY
R.M.C.

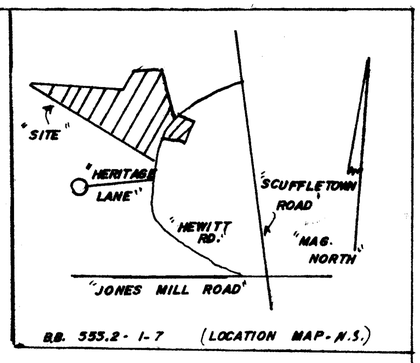

B.B. 555.2 - 1 - 7 (LOCATION MAP - N.S.)

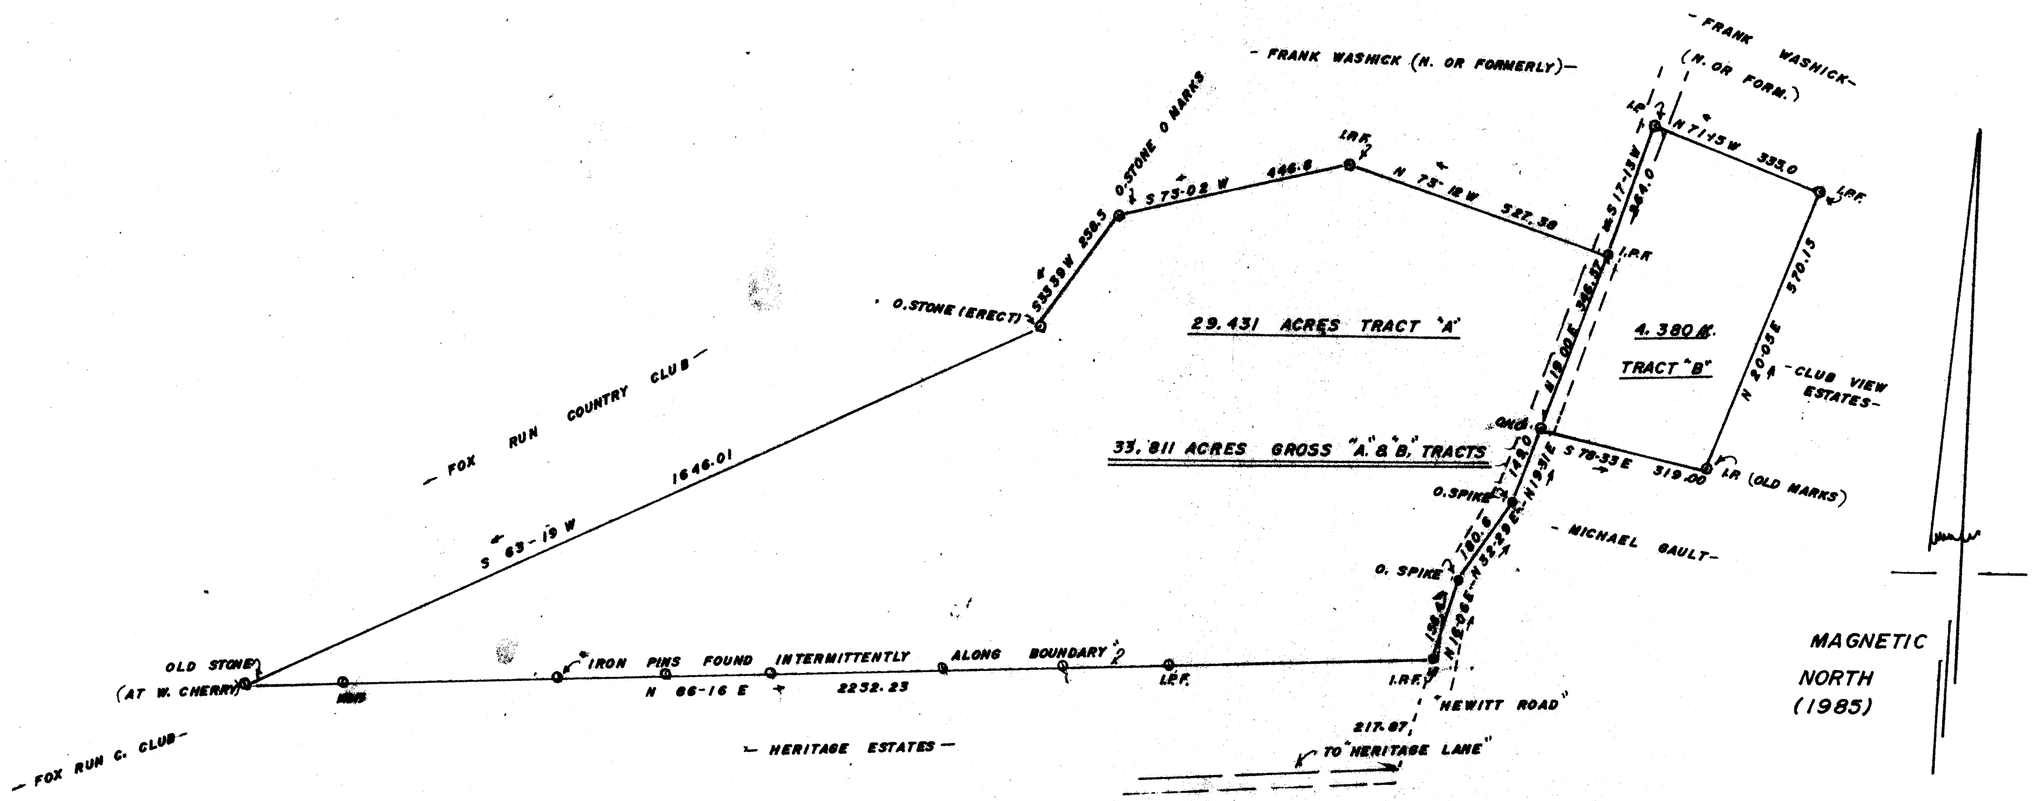

MAGNETIC NORTH (1985)

THIS PLAT IS NOT A SUBDIVISION AS DEFINED BY THE GREENVILLE COUNTY SUBDIVISION REGULATIONS

12/31/85 Z. J. Forbes
Chairman, Secretary, or Director of Planning.
Greenville County Planning Commission

DEC 31 1985

SURVEY FOR: EARL MILLS

12 H-6

21710

AUSTIN TOWNSHIP GREENVILLE COUNTY

SCALE 1" = 100' DECEMBER 11, 1985

State of South Carolina

J. L. Montgomery, III, P.L.S.

SOUTH CAROLINA REGISTERED LAND SURVEYOR

"THIS IS TO CERTIFY THAT THE ERROR OF CLOSURE OF THIS SURVEY IS 1 IN Survey, AND THE ACREAGE HAS BEEN DETERMINED BY THE D.M.D. METHOD."

0' 200' 400' 600' 800' 1000'

J. L. Montgomery, III, P.E.
102 Brentwood Way
P.O. Box 143
Simpsonville, S.C. 29681

DE 3185 241

5 0001

B.M. - R.S. - J.N.

F.B. 485-B