MICROFILMED

FILED
GREENVILLE CO. S.C.
MAY 8 1 22 PM '86
DONNIE S. TANKERSLEY
R.M.C.

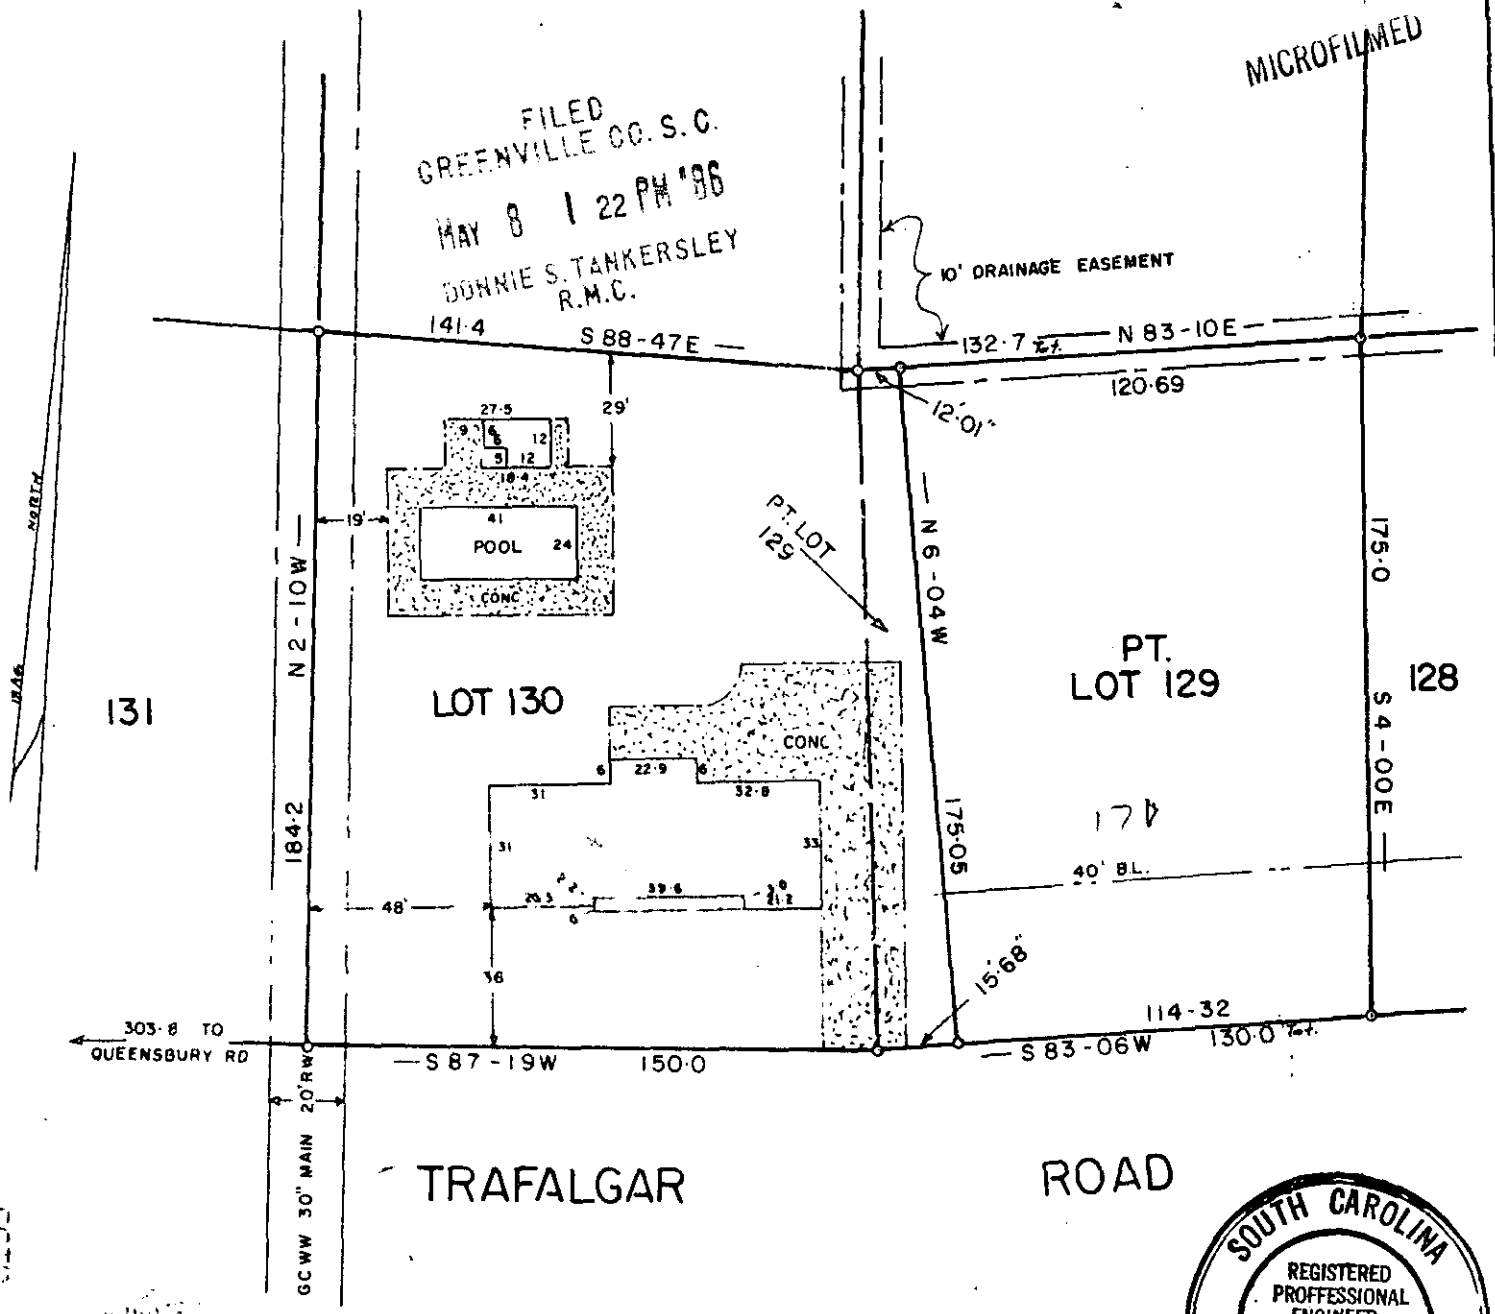

NOTE: This lot does not lie in a flood plain.

SOUTH CAROLINA
REGISTERED PROFFESSIONAL ENGINEER AND LAND SURVEYOR
1144
CLIFFORD C. JONES

12-5-27

MAY 8 1986

36910

7 OCT.

Lots 129 & 130 NORTHWOOD HILLS SUB.

THIS PLAT IS NOT A SUBDIVISION AS DEFINED BY THE GREENVILLE COUNTY SUBDIVISION REGULATIONS.

5/8/86

Chairman, Secretary, or Director of Planning.
Greenville County Planning Commission

PROPERTY OF
GEORGE A. & MULLINNIX III
DEBRA JANE MULLINNIX
GREENVILLE COUNTY, S. C.

OCT. - 7 - 1983

SCALE 1" = 50'

0 10 20 30 40 50 100

Land Surveying Service 1006 East Perry Rd. Greenville, S. C. 29609

SCTC — 3 MAY 7 86 1504 1983 H 37 3.00CI