MICROFILMED

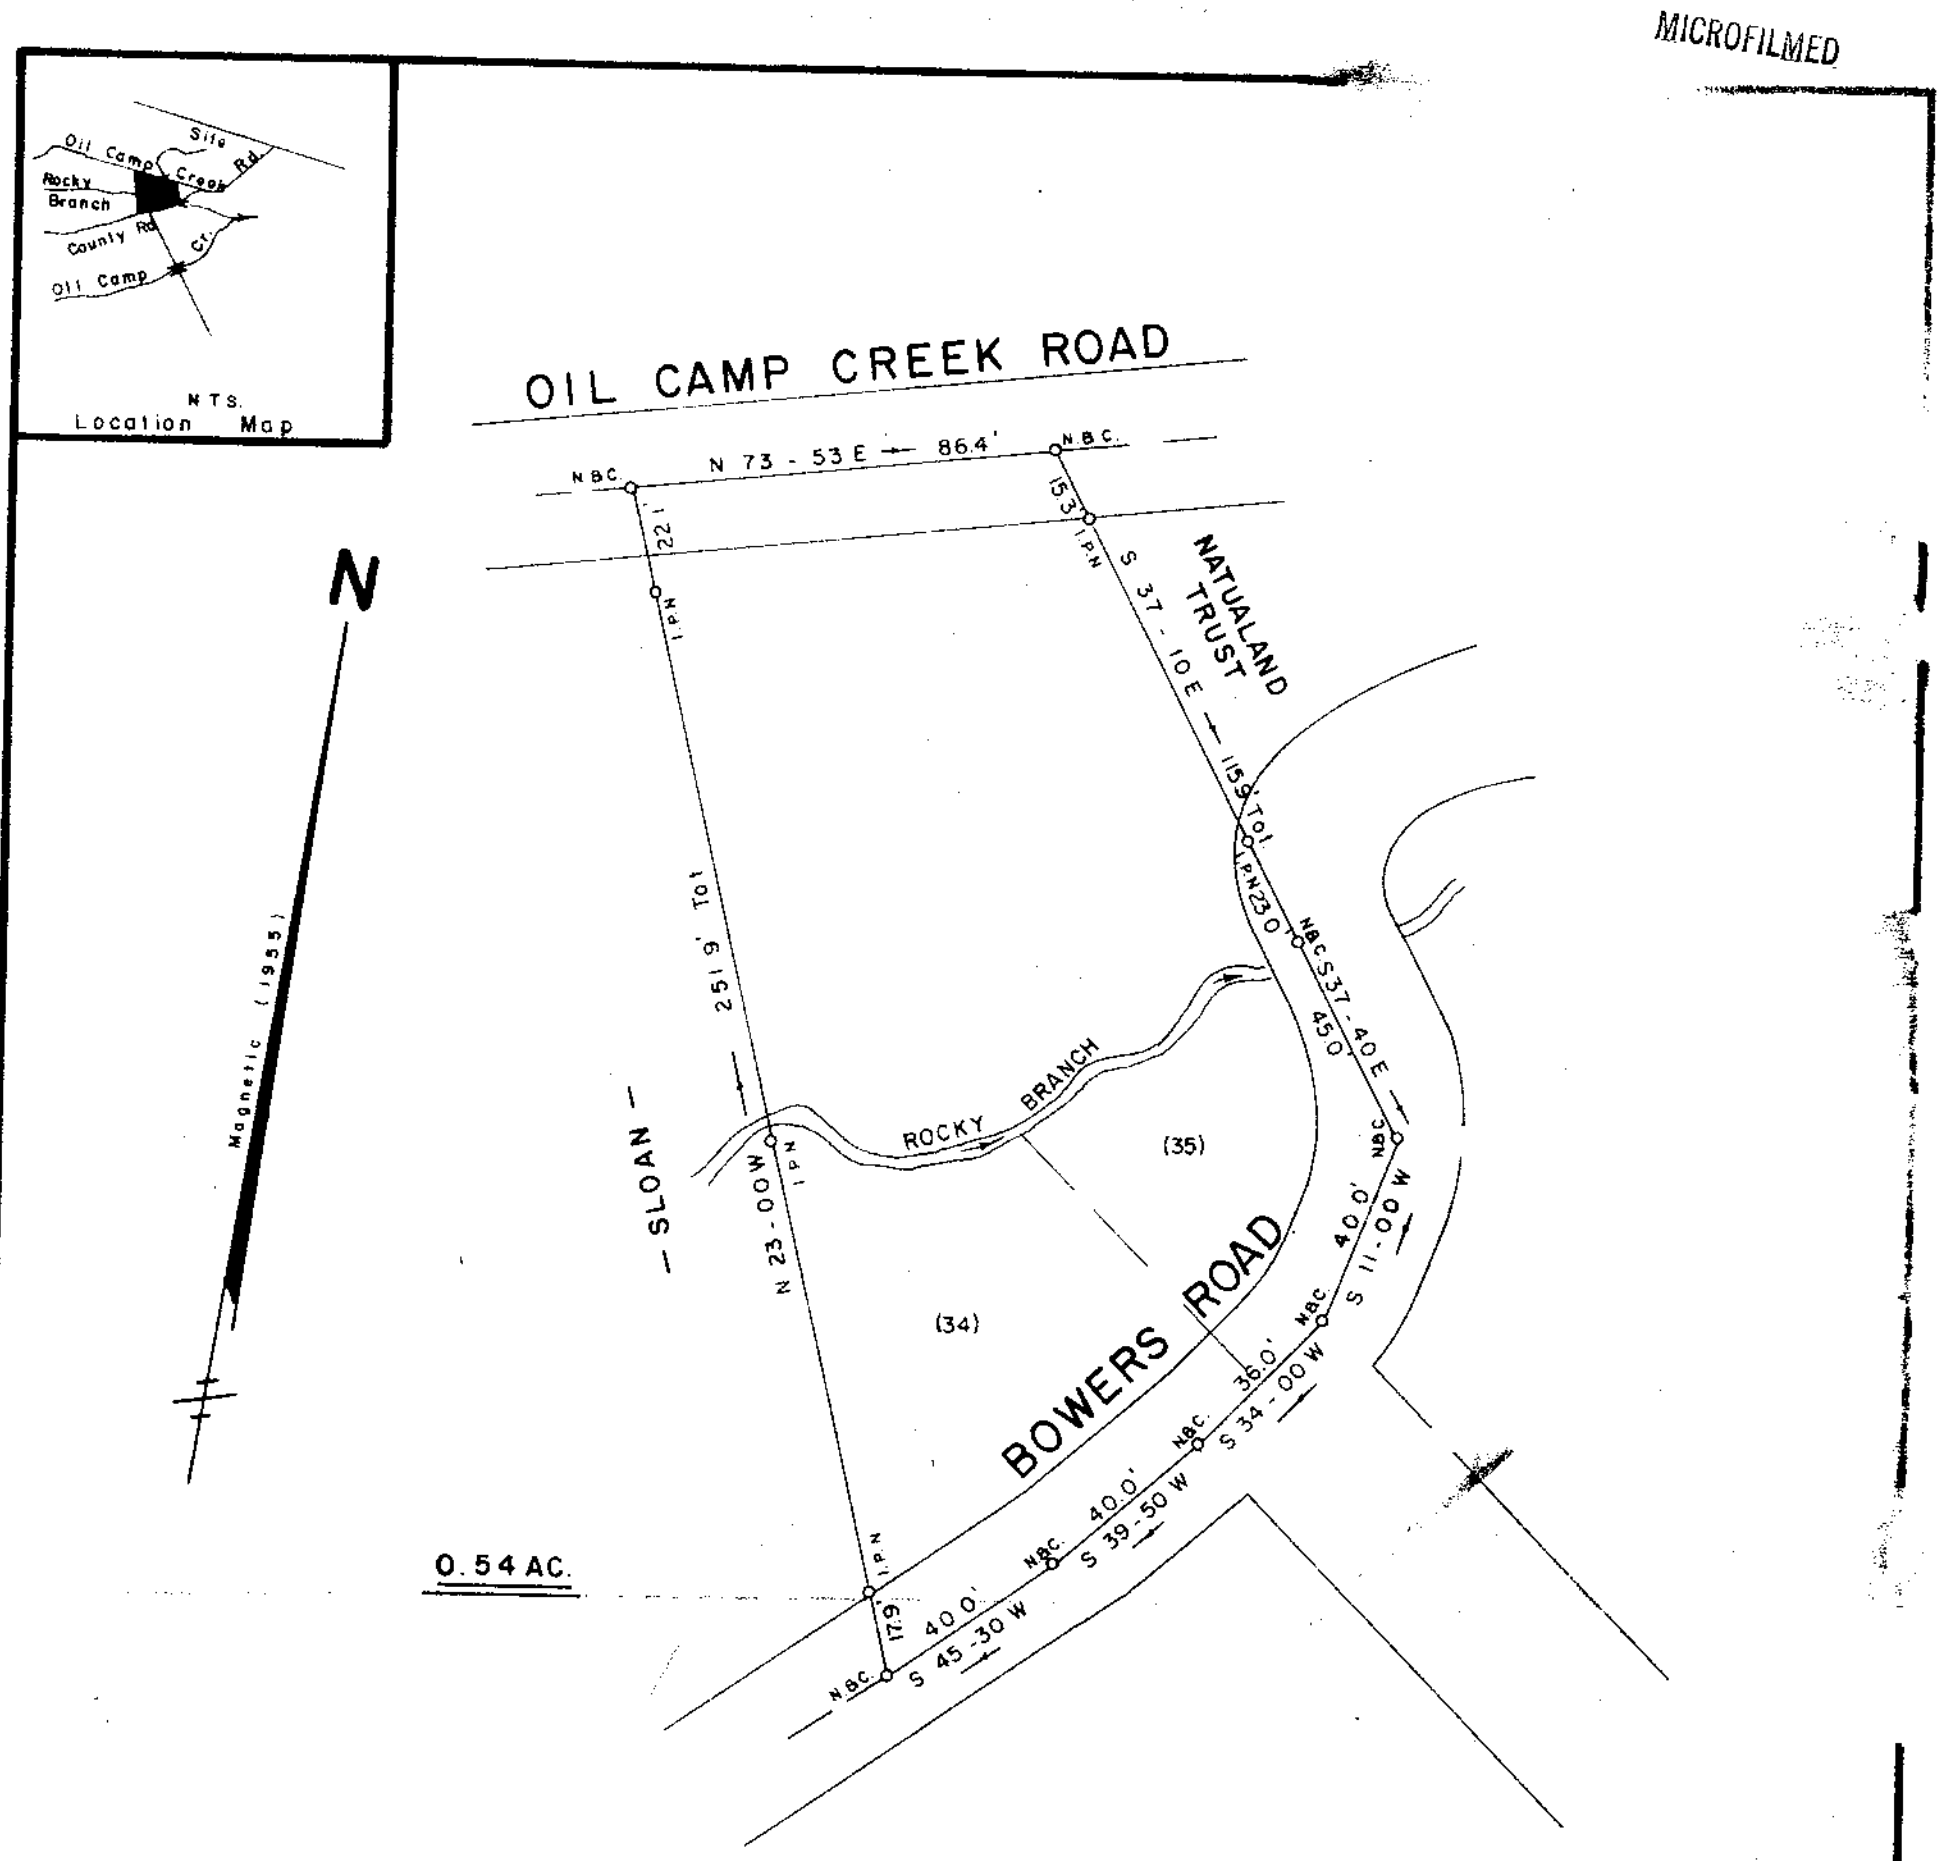

Note:
Reference Information From Plat Of
Hart Valley Haven Recorded In Plat
Book EE Page 137 A

FILED
AUG 5 1986

SURVEY FOR

JAMES D. DYAR

AUG 5 1986

NEAR RIVER FALLS GREENVILLE COUNTY
SOUTH CAROLINA
MARCH 4, 1986

5247

12-Z-44

I Hereby Certify That The Ratio Of Precision Of The Field Survey Is 1/5000 As Shown Hereon And The Area Was Determined By Coordinates.

Jeffery M. Plumblee
R.L.S. # 7897

40 0 40 80
Scale 1" = 40'

JEFFERY M. PLUMBLEE, INC.
LAND SURVEYING
P.O. BOX 788
TRAVELERS REST S.C. 29690 (803) 834-4425

6801-1-

F8.33

2 AU 5 86 1035
5.00CI