SECTION "1"

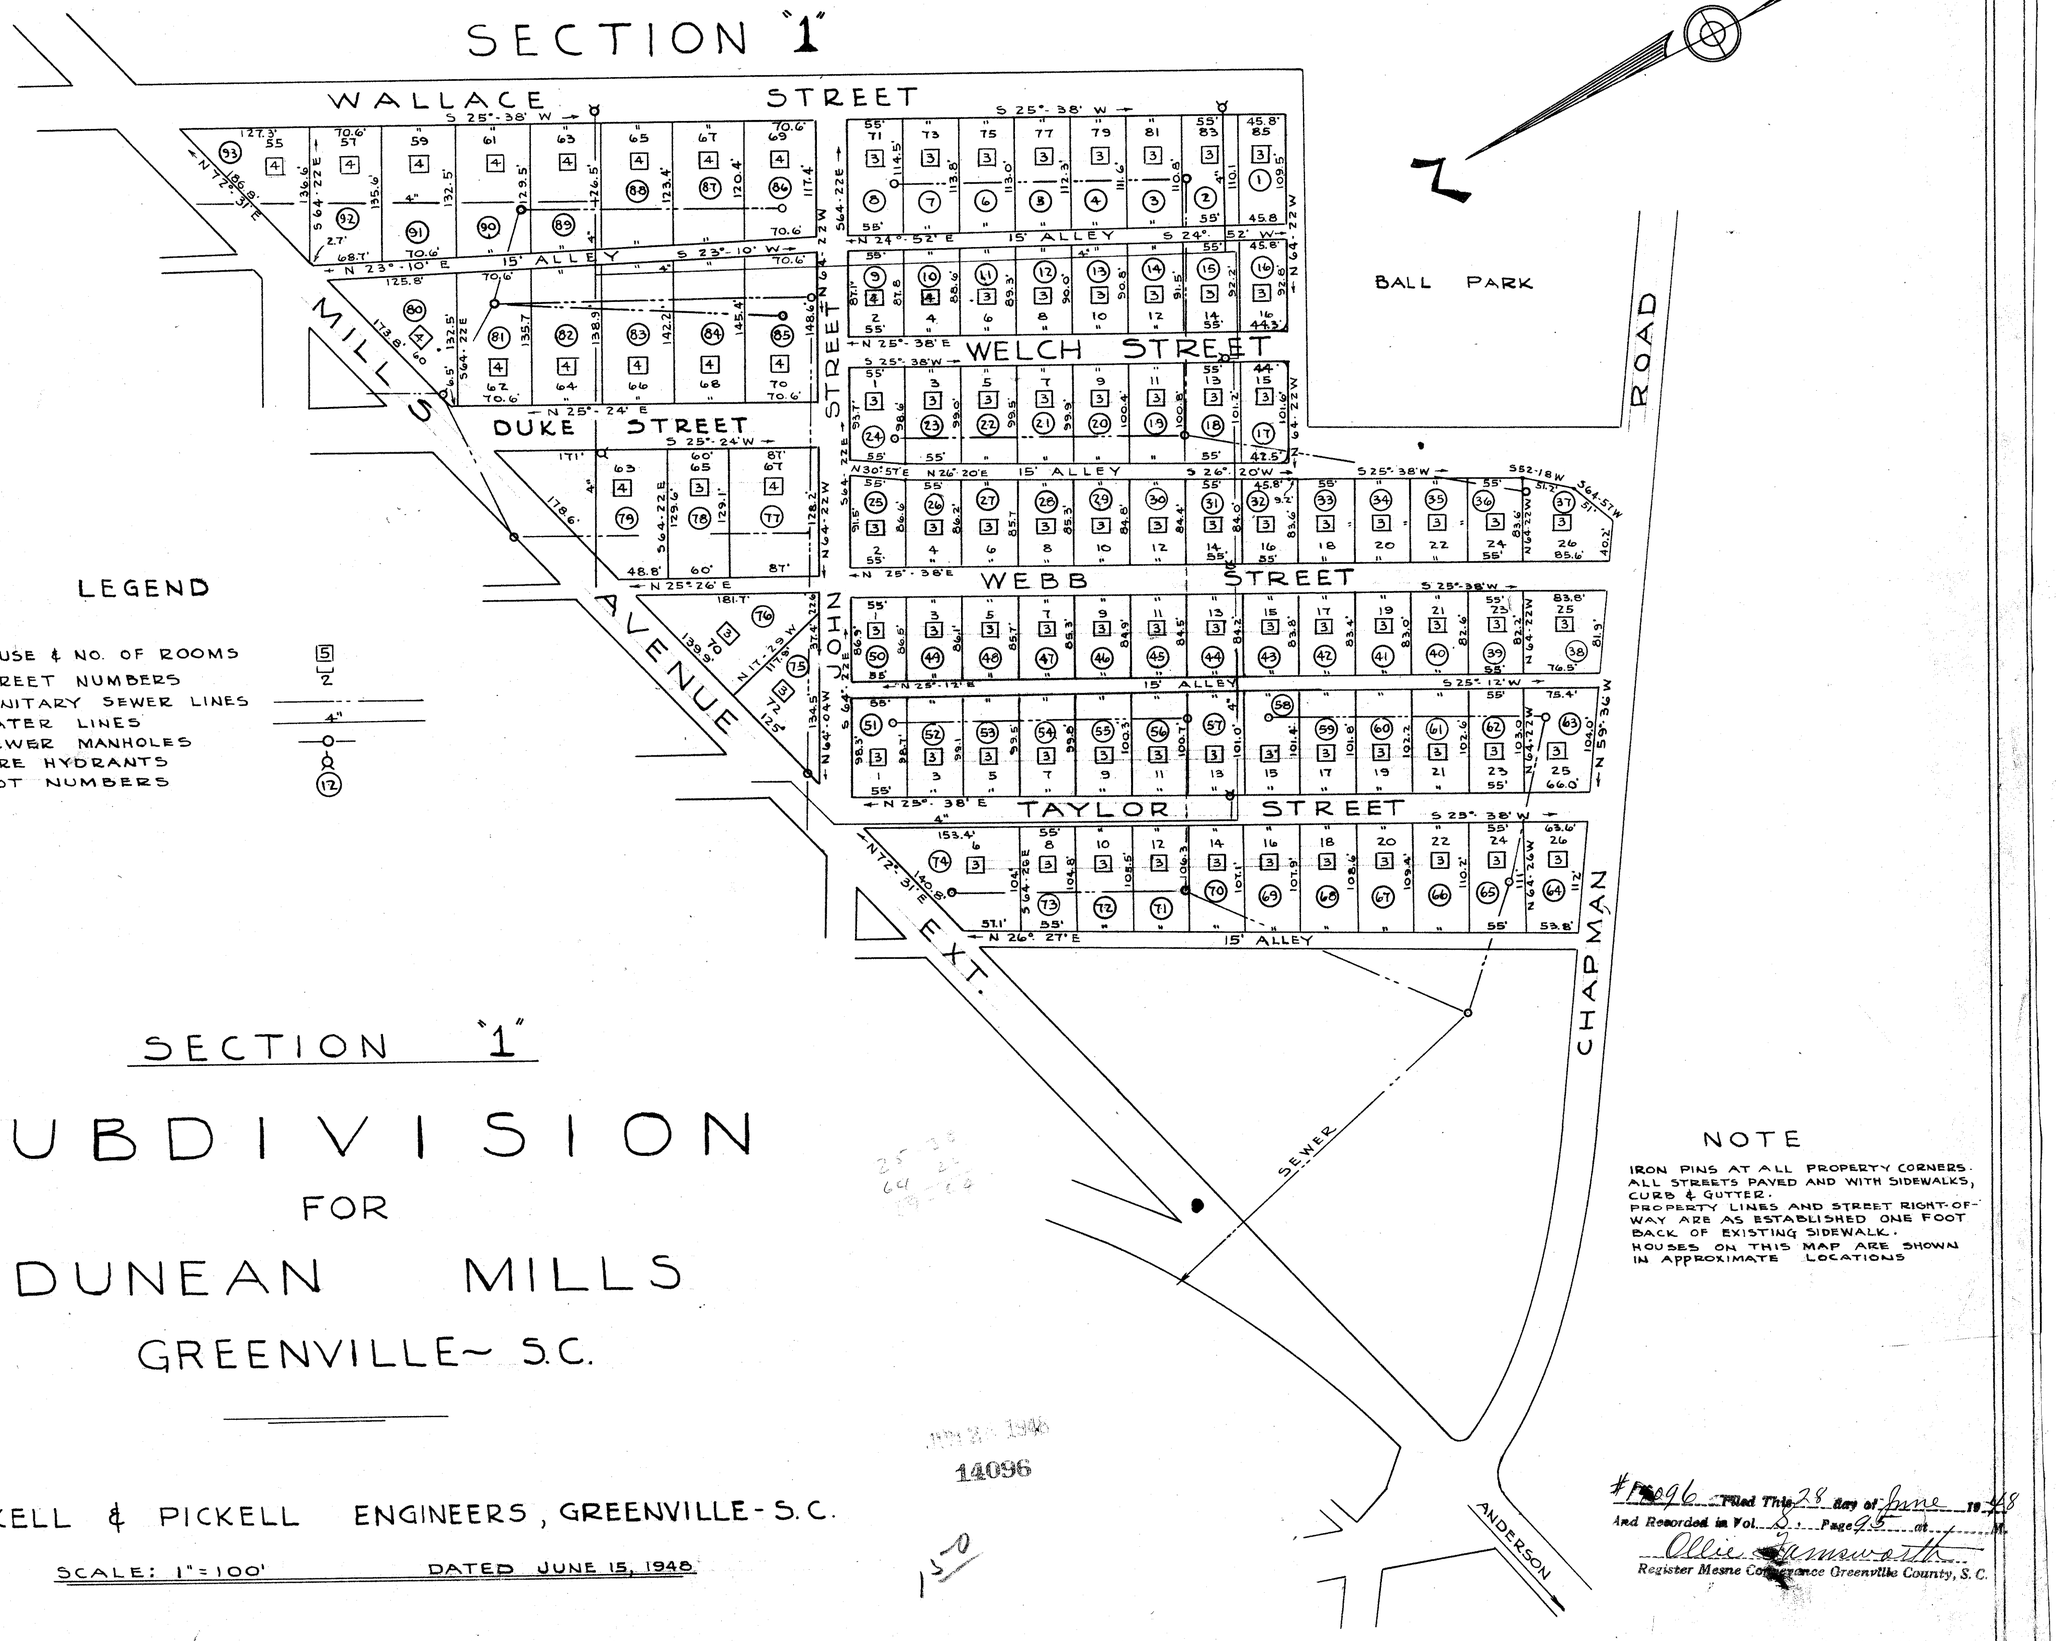

LEGEND

HOUSE & NO. OF ROOMS
STREET NUMBERS
SANITARY SEWER LINES
WATER LINES
SEWER MANHOLES
FIRE HYDRANTS
LOT NUMBERS

NOTE

IRON PINS AT ALL PROPERTY CORNERS.
ALL STREETS PAVED AND WITH SIDEWALKS, CURB & GUTTER.
PROPERTY LINES AND STREET RIGHT-OF-WAY ARE AS ESTABLISHED ONE FOOT BACK OF EXISTING SIDEWALK.
HOUSES ON THIS MAP ARE SHOWN IN APPROXIMATE LOCATIONS

SECTION "1"

SUBDIVISION

FOR

DUNEAN MILLS

GREENVILLE~ S.C.

PICKELL & PICKELL ENGINEERS, GREENVILLE-S.C.

SCALE: 1"=100' DATED JUNE 15, 1948

14096

#14096 Filed This 28 day of June 1948
And Recorded in Vol. D Page 95 at 4 M.
Ollie Farnsworth
Register Mesne Conveyance Greenville County, S.C.