190

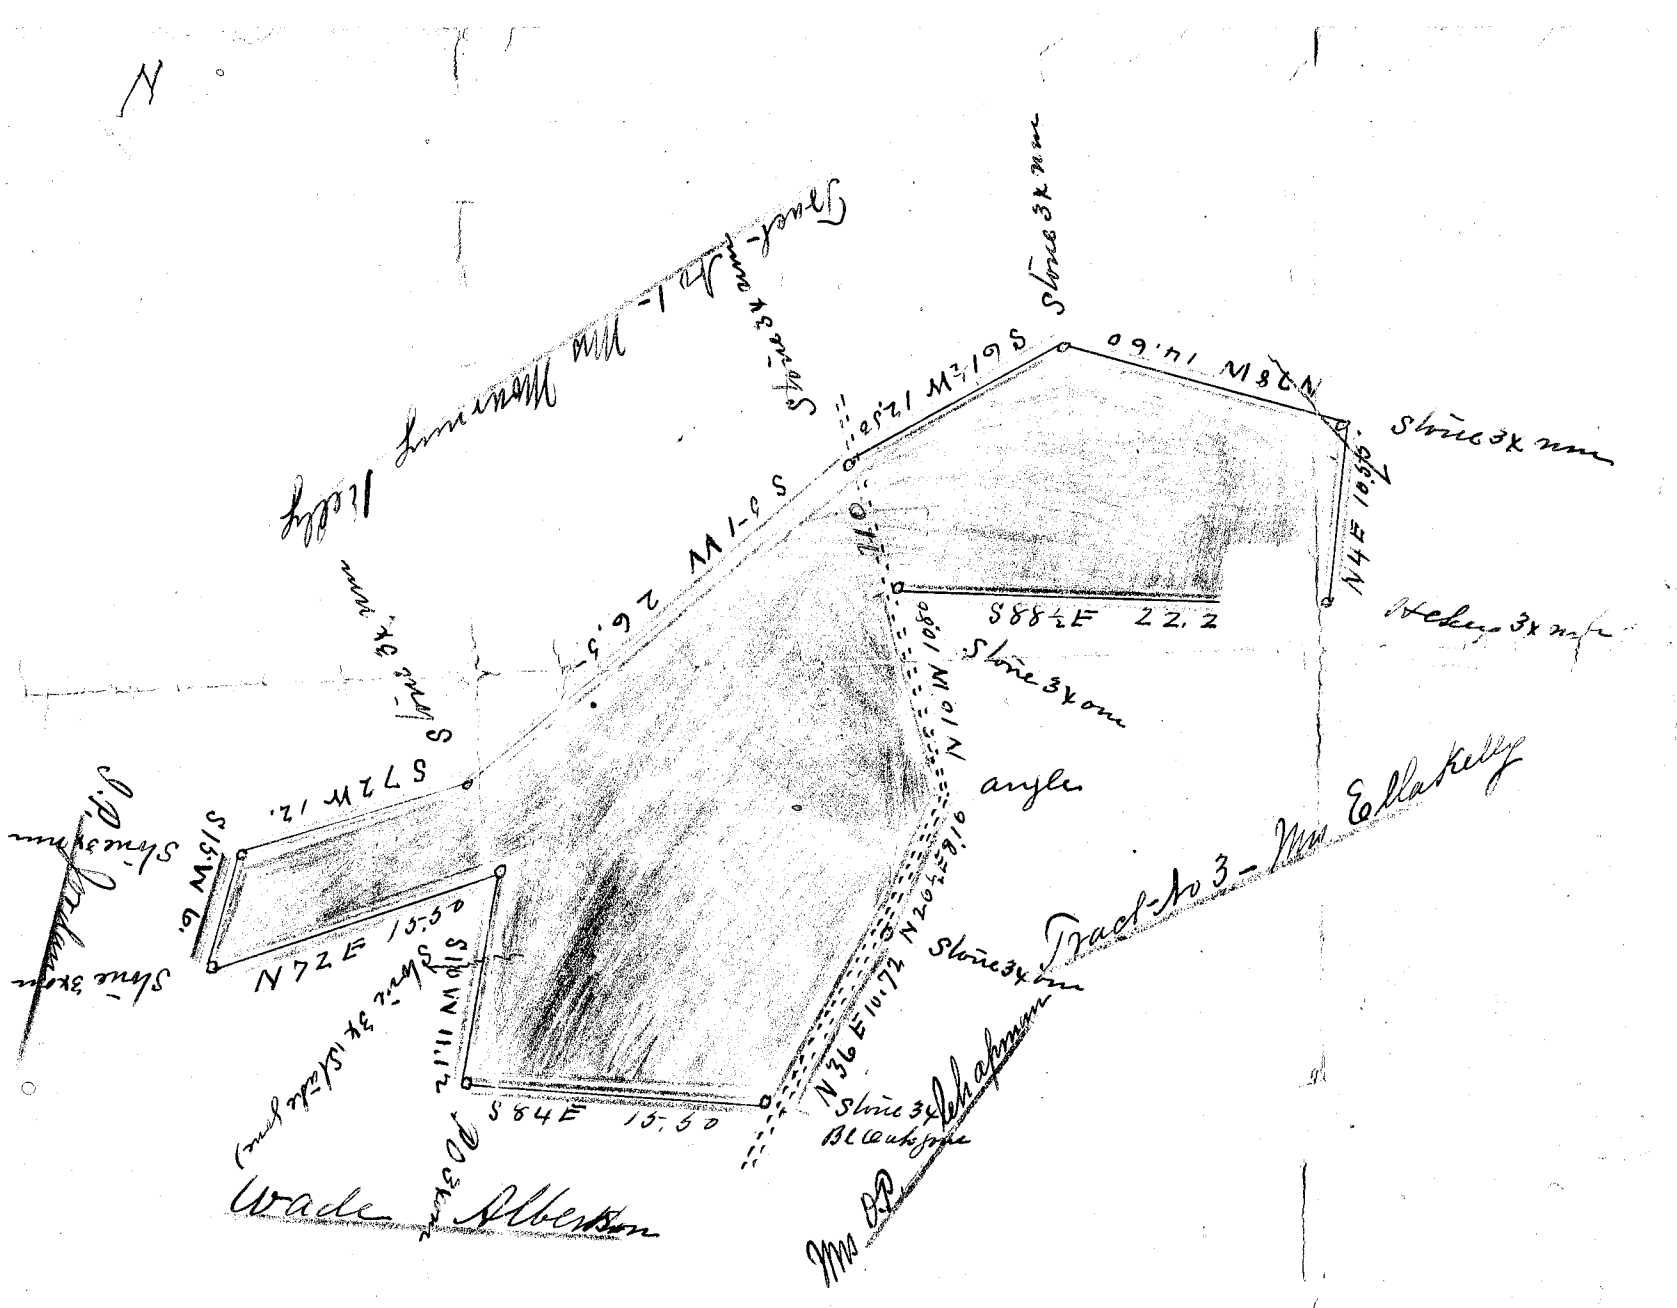

S

South Carolina }
Greenville County } By Indenture recorded in

I, J. M. Cox, Surveyor, and R. M. C. for Greenville County, do hereby certify that I have surveyed the lands belonging to the estate of Robert S. Kelly deceased, situated in Austin Township County and State named above, and that same is 324 ± acres.

The above Plat represents Tract No 2. and contains 60 Acres, and has been set apart to William E. Kelly.

Surveyed January 4th to 8th 1904

J. M. Cox
Surveyor

FILED
GREENVILLE CO. S. C.

JUL 18 2 38 PM 1949

OLLIE FARNSWORTH
R. M. C.

1.00

$ 1.90 16716 JUL 18 19

#16716 Filed this 18 day of July 49
And Recorded in Plat S Page 190 at 2:38 P.M.
Ollie Farnsworth
Register Mesne Conveyance Greenville County, S. C.

Robt S. Kelly plat transferred from Plat Book V Page 191.