Easement of 5 feet each side of all side and rear lines for drainage and utilities.

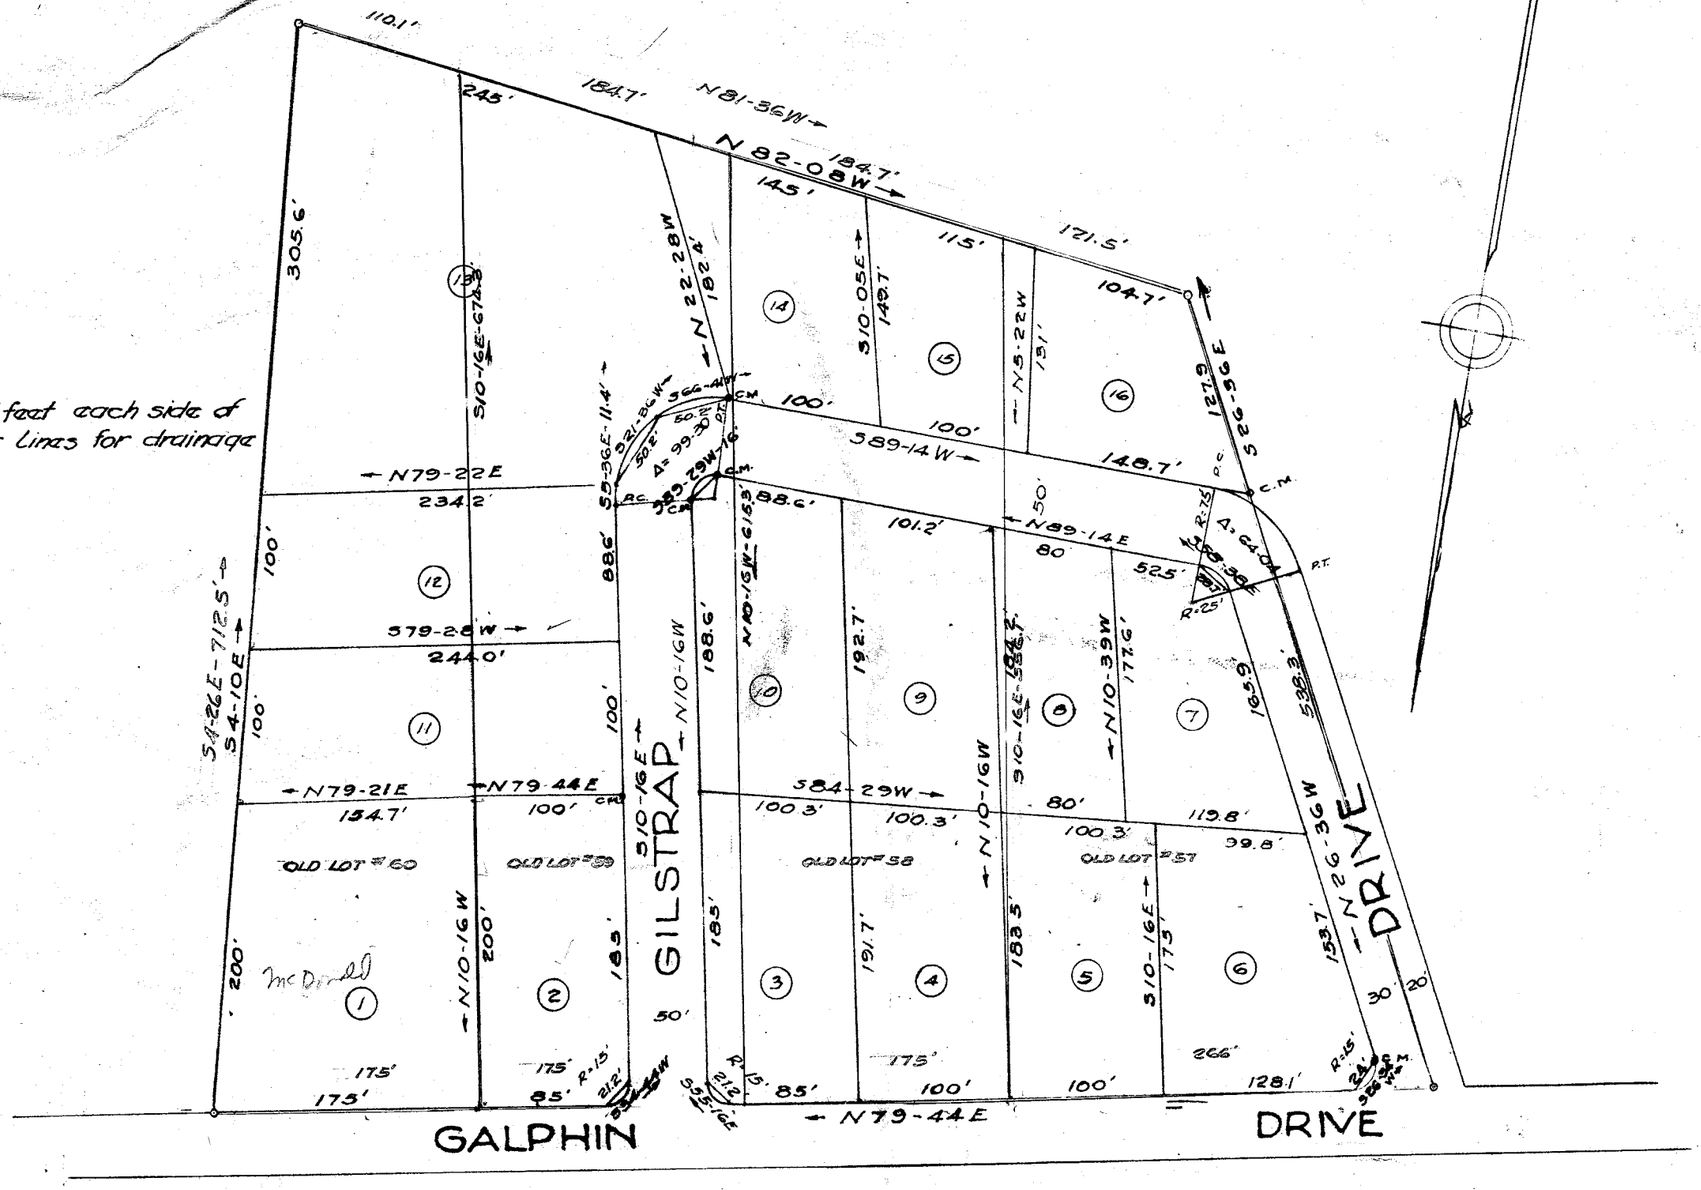

FOREST VIEW

PROPERTY OF
T. A. AND L. L. GILSTRAP
NEAR GREENVILLE, S.C.
FEBRUARY 1955
SCALE 1" = 100'

CERTIFICATE OF OWNER

We hereby certify that we are the owners of the property shown on this plat and do approve of the subdivision thereof as shown.

T. A. Gilstrap
T. A. GILSTRAP

L. L. Gilstrap
LL. GILSTRAP

CERTIFICATE OF SURVEY

I hereby certify that this is an accurate map of an actual survey completed by me February 1955

T. C. Adams
S.C. REG. ENGINEER #307

APR 4 - 1955
9:49 a.m.
8547

T. C. ADAMS, C.E.
GREENVILLE, S.C.

FINAL PLAN APPROVED
GREENVILLE CITY PLANNING & ZONING COMMISSION
DATE 3/7/55 BY Esther C. Rodgers
SECRETARY OF COMMISSION

LL-105

#8547 Filed This 4 day of April 1955
And Recorded in Vol. II Page 105 M.
Gladys Hamsworth
Register Mesne Conveyance Greenville County, S.C.