Plat Book R-R-P Page 163B

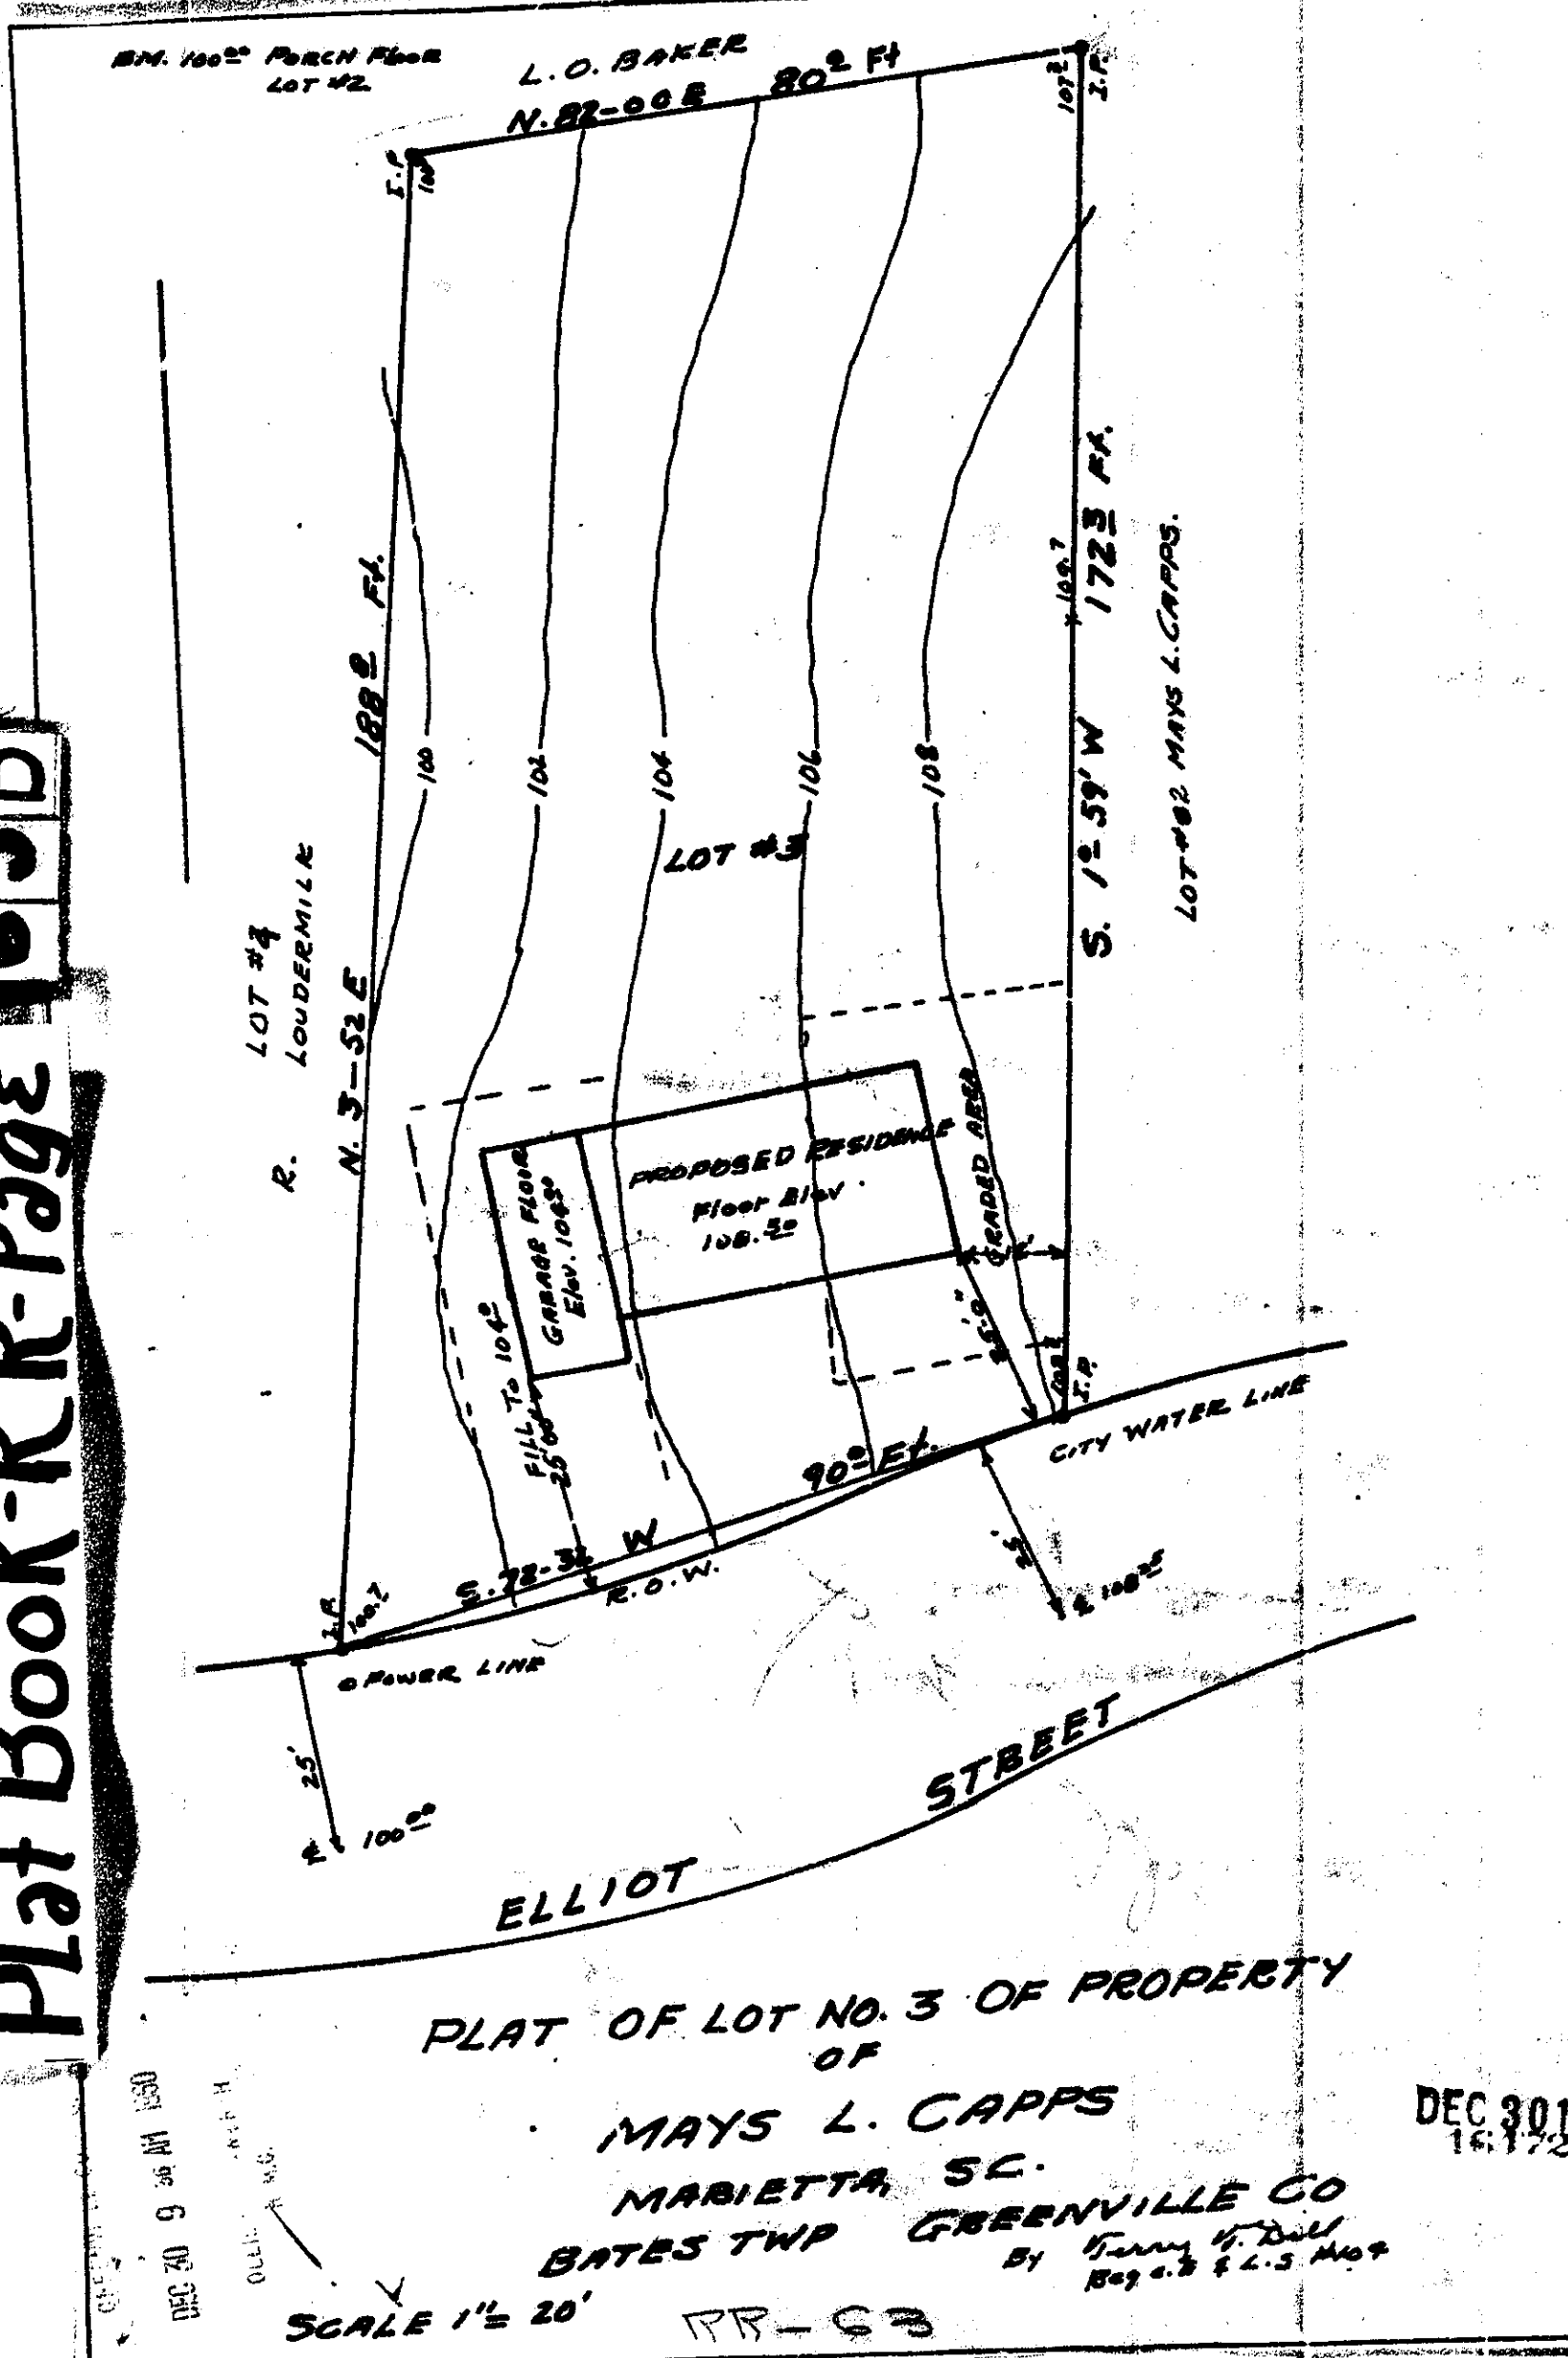

PLAT OF LOT NO. 3 OF PROPERTY
OF
MAYS L. CAPPS
MABIETTA, SC.
BATES TWP GREENVILLE CO
By Terry W. Dill
Reg. C.E. & L.S. No. 4

SCALE 1" = 20'

PP-63

DEC 30 1960
16472

DEC 30 9 36 AM 1960

16472 Filed This 30 day of Dec. 19 60
And Recorded in Vol. RR Page 63 at ... M
Register Mesne Conveyance Greenville County, S. C

63