PLat BooK-XX-Page 129

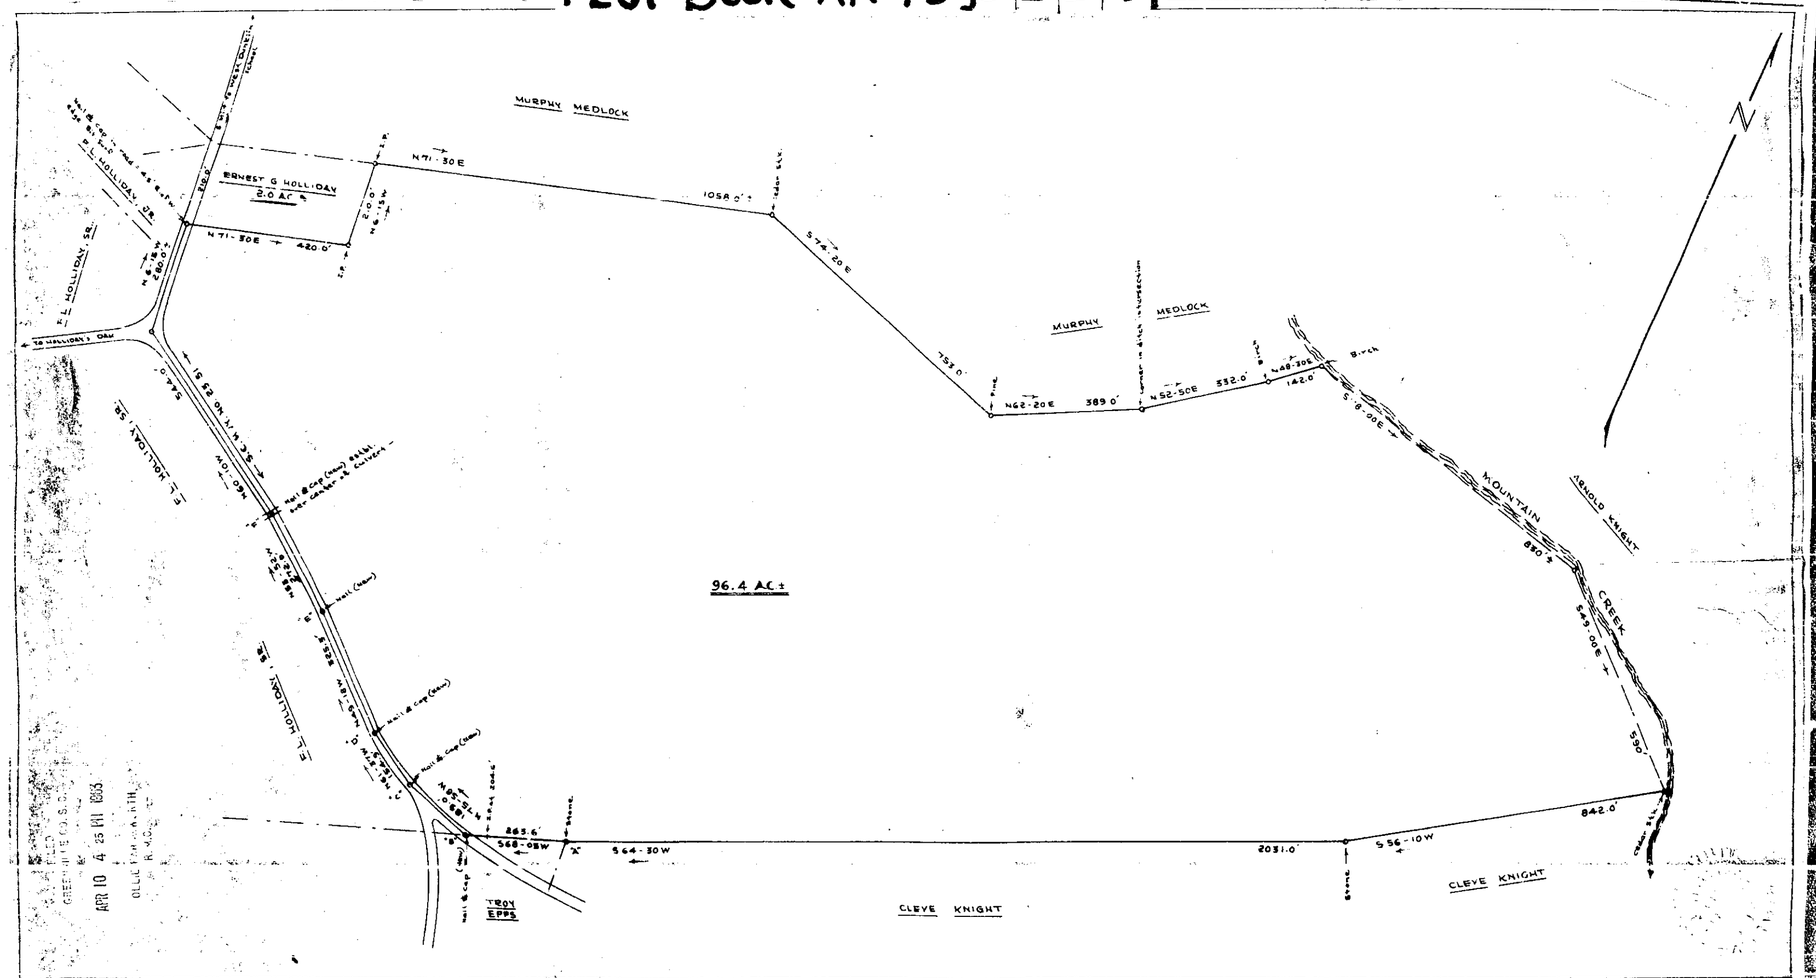

South Carolina
Greenville County
Dunklin Township

SCALE: 1" = 200'

Tract of land located approx 1 mile N.E. of Holliday's Dam, on S.C Hwy No 83-51, as shown above, to be conveyed by F.L Holliday, Sr to Ernest G. Holliday. -
→ Note: Lines "A" to "B", "B" to "C", "C" to "D", "D" to "E", and "E" to "F" surveyed Feb. 15, 1963 -- All other lines copied from plat by A I Schisler, dated Dec 7, 1936. -
The 2 Ac. Lot in N.W. corner surveyed by me April 28, 1956. --

25753 APR 10 1963

See Bk XX - 129

F E Ragsdale, S.C. Reg. Land Surveyor 2363
Feb 15 1963

APR 10 4 25 PM 1963
GREENVILLE CO. S. C.
OLLIE FARNSWORTH
R.M.C.

25759 Filed This 10 day of April 19 63
And Recorded in Vol. 771 Page 131 at 4:25 P.M.
Register Mesne Conveyance Greenville County, S. C.

BAD COPY