Plat Book-XX-Page 185

FEB 25 1964
21104

PROPERTY OF
PAUL B. COSTNER SR.
NEAR SIMPSONVILLE S.C.
SCALE 1"=100' JAN 1964

NOTE: This plat traced from plat of
"A. L. Nivens Prop" by C. C. Jones Oct. 18, 1954
recorded in plat book "GG" at page 59
Greenville Co. R.M.C. office.
Dividing line surveyed by C.C. Riddle Jan. 23 1964

21104 Filed This 25 Day of Feb. 1964 at 3:15 P.M.
And Recorded in Vol. ZZ Page 185
Register Mesne Conveyance Greenville County, S.C.

FILED
GREENVILLE CO. S. C.
FEB 25 3 18 PM 1964
OLLIE FARNSWORTH
R.M.C.

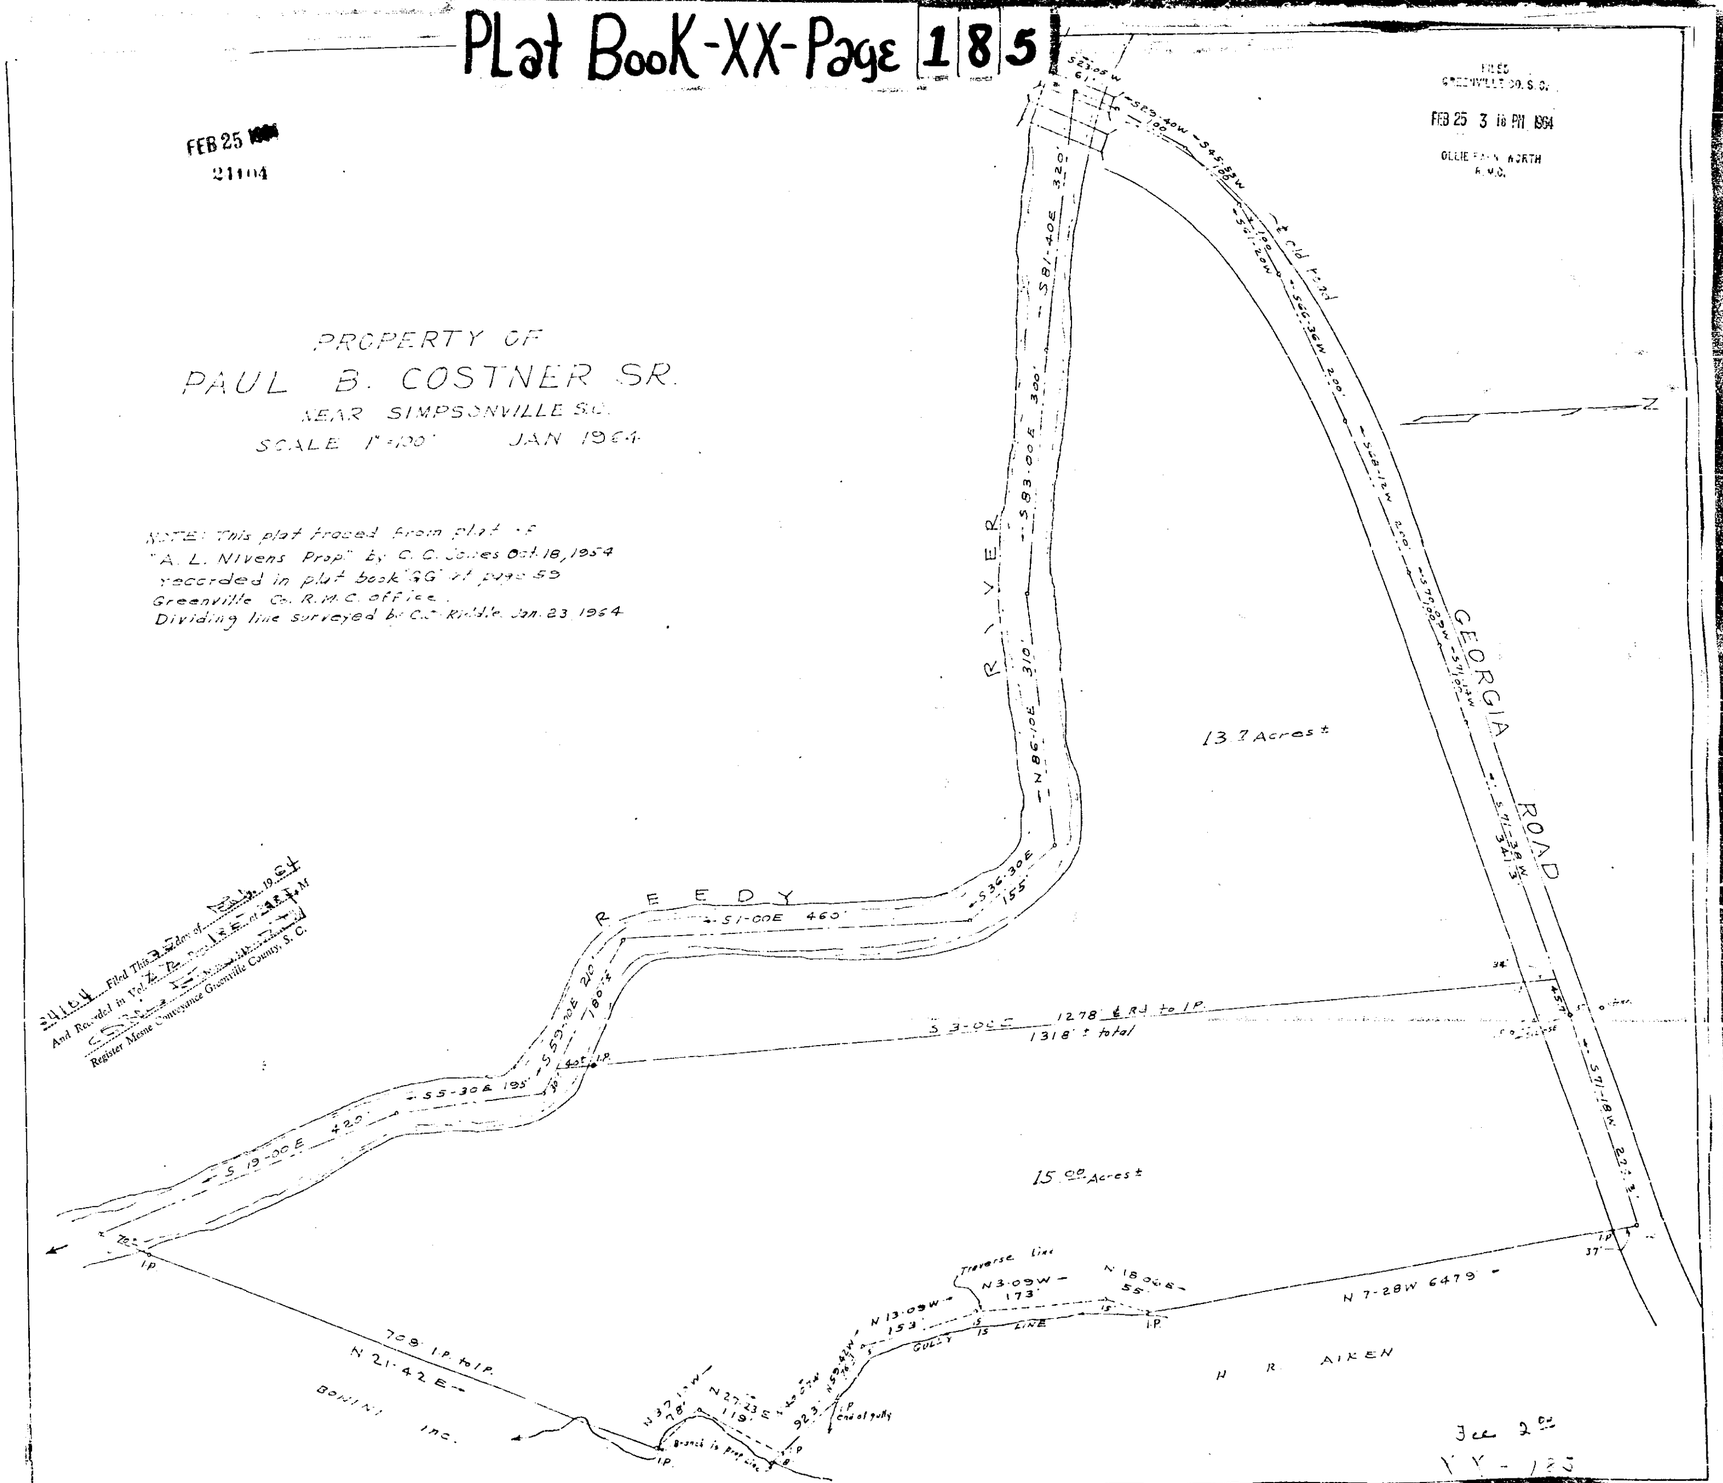

Jee 2 Co
YY-125

BAD COPY