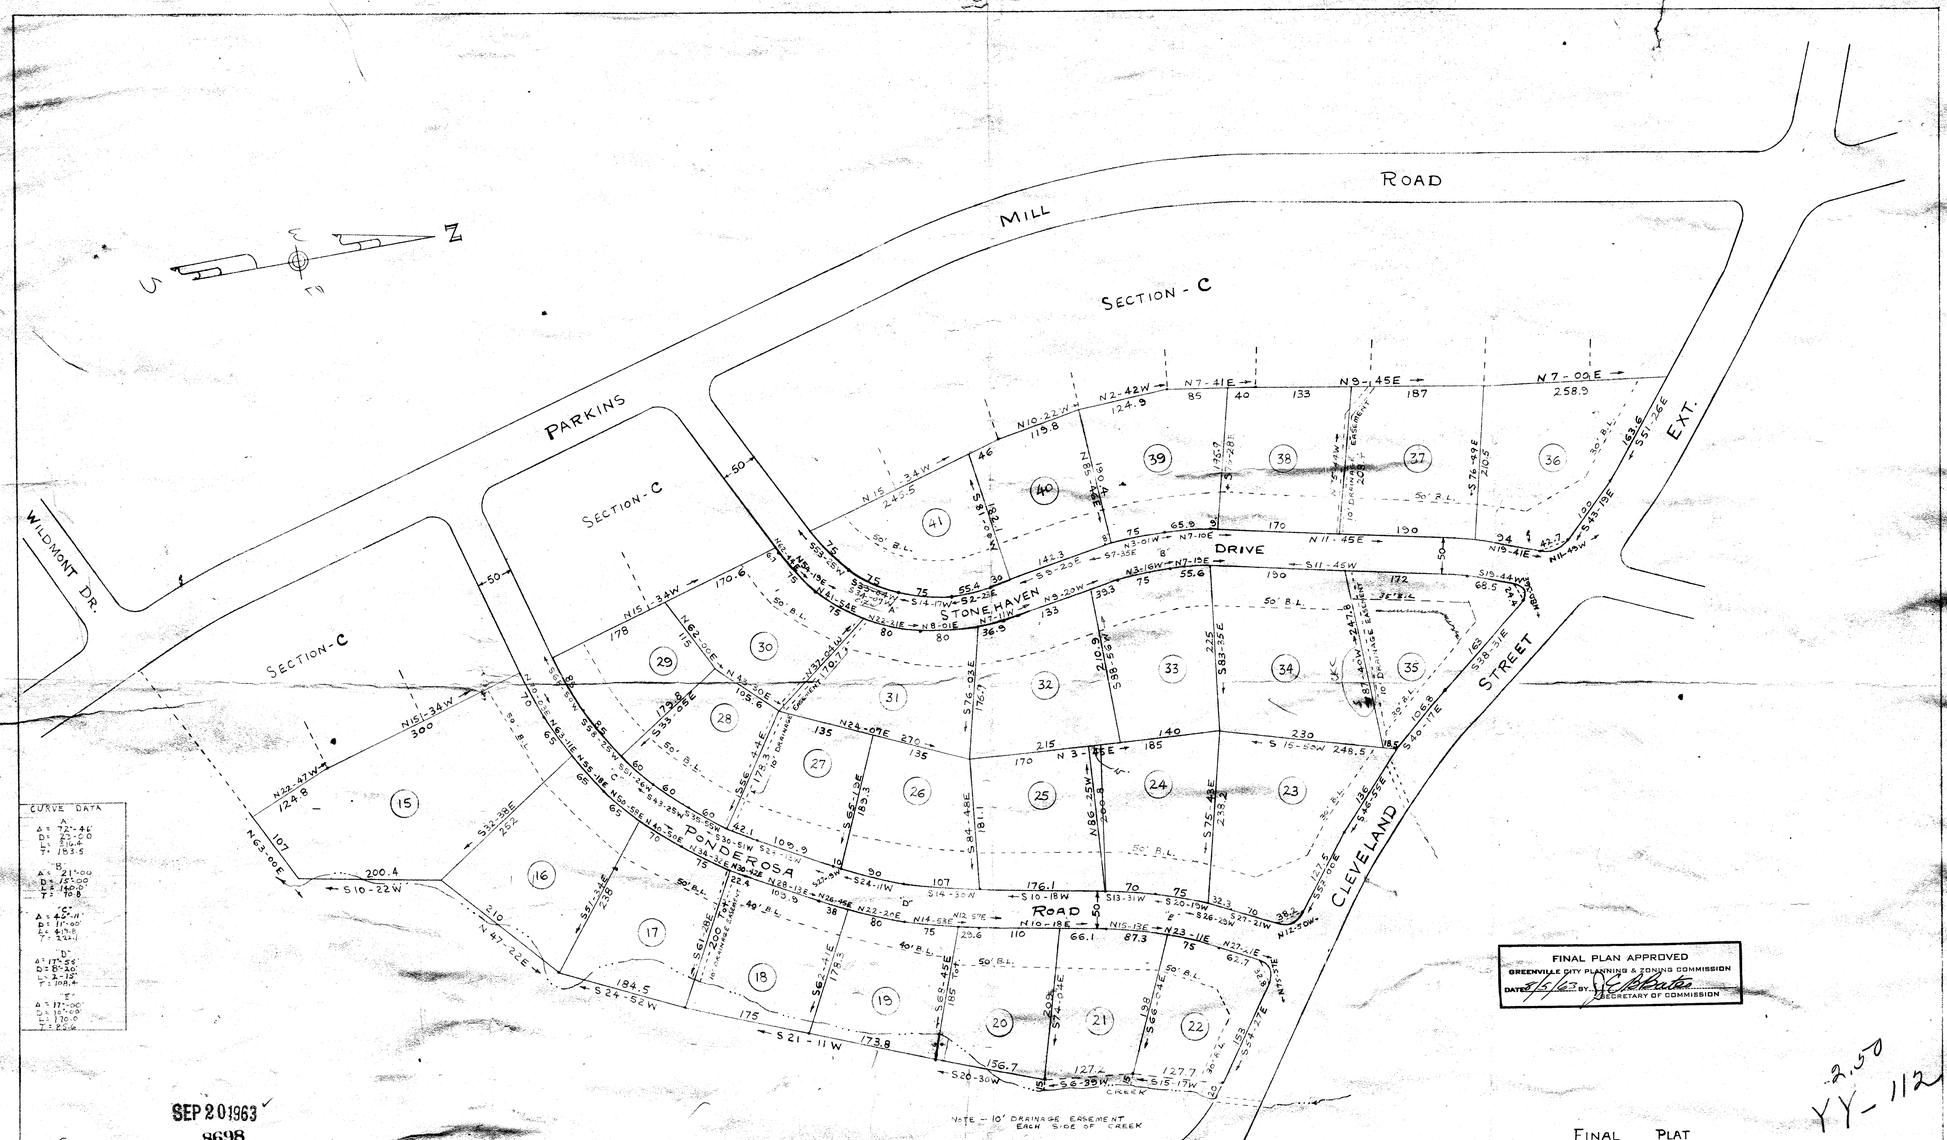

#8698 Filed This 20 Sept. 10 63
And Recorded in Vol. YY Page 112 at 10:55 A.M.
Ollie Farnsworth
Register Mesne Conveyance Greenville County, S. C.